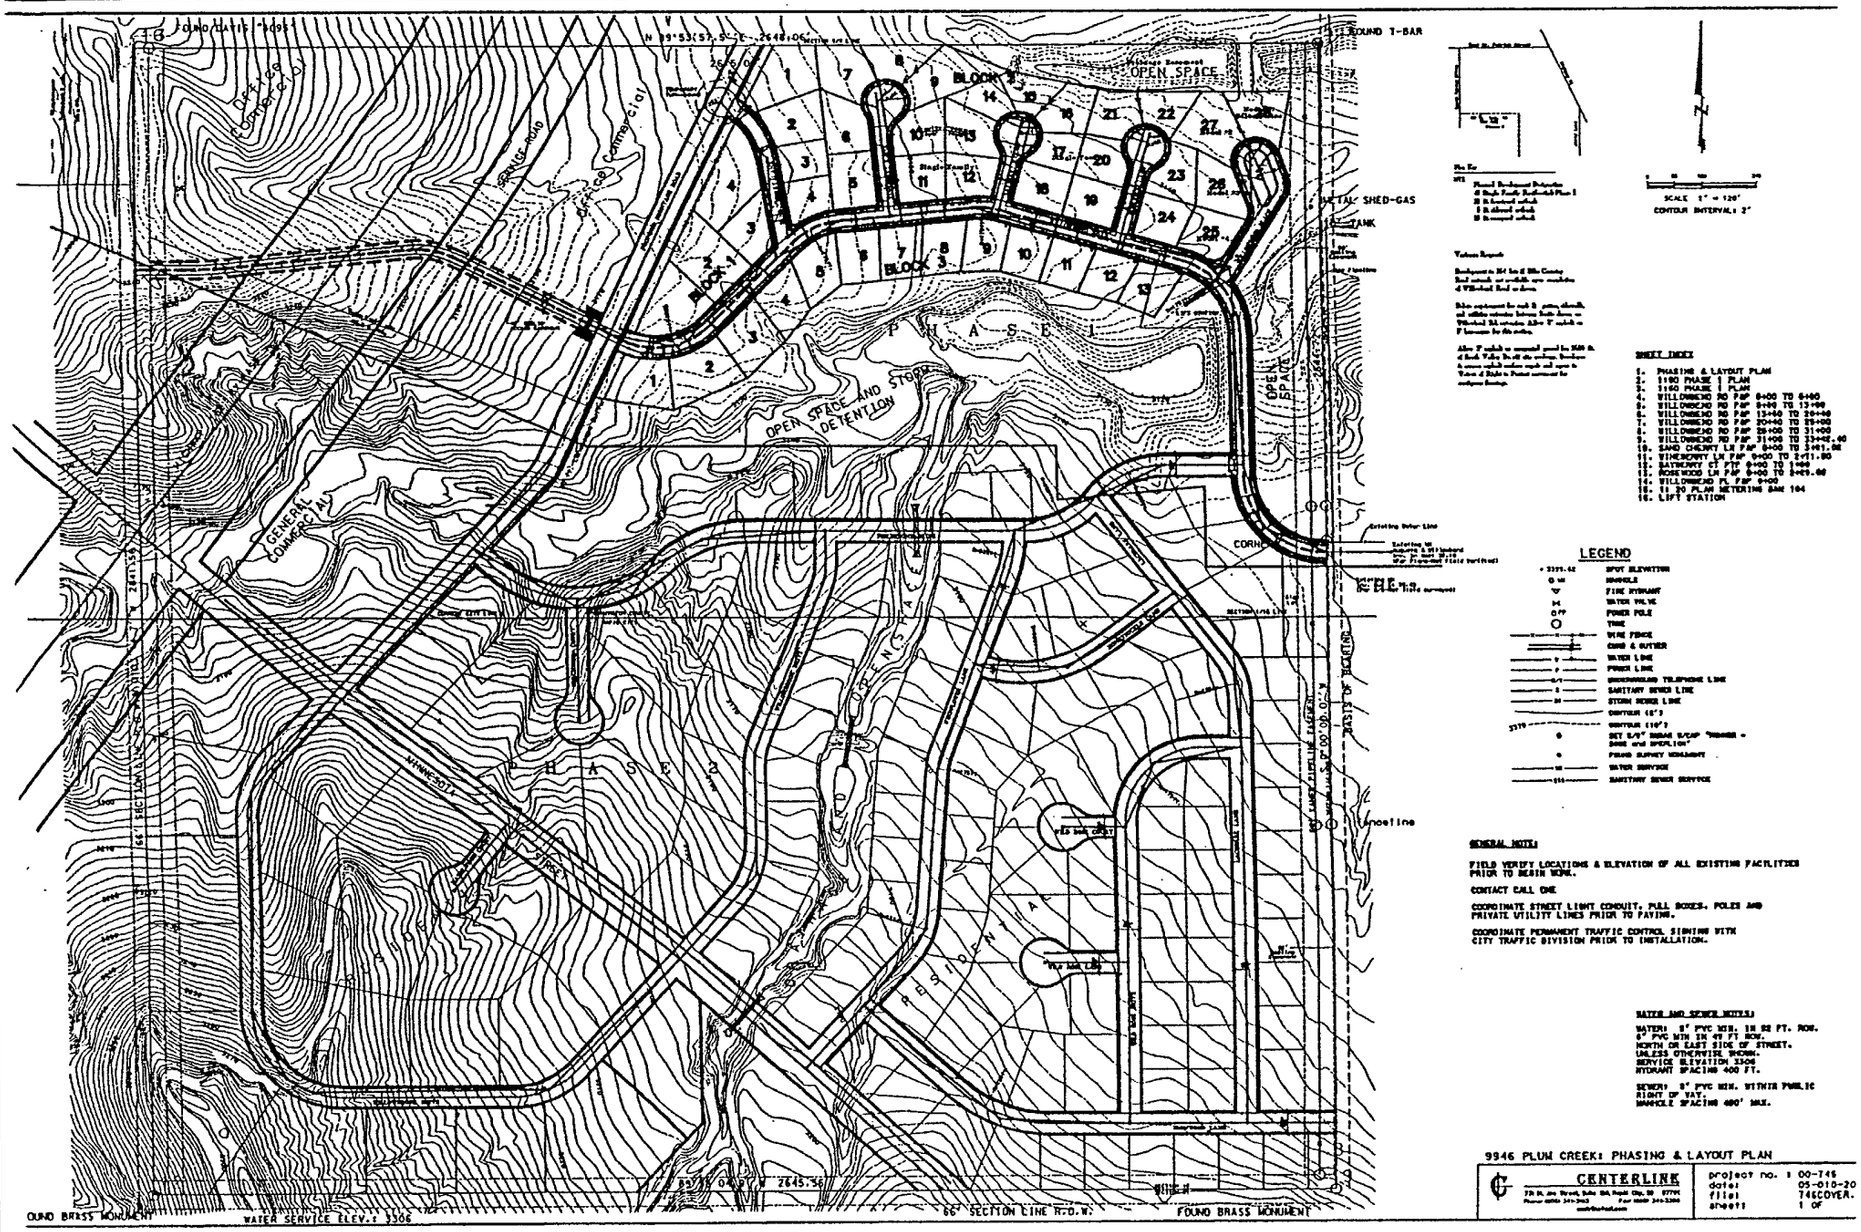

SCALE 1" = 120'
CONTOUR INTERVAL= 2'

SHEET INDEX

1. PHASING & LAYOUT PLAN
2. 1190 PHASE I PLAN
3. 1190 PHASE II PLAN
4. WILLOWBEND RD P&P 0+00 TO 6+80
5. WILLOWBEND RD P&P 6+80 TO 13+98
6. WILLOWBEND RD P&P 13+40 TO 20+48
7. WILLOWBEND RD P&P 20+48 TO 27+28
8. WILLOWBEND RD P&P 27+28 TO 31+28
9. WILLOWBEND RD P&P 31+08 TO 33+42.45
10. SAND CHERRY LN P&P 0+00 TO 3+81.96
11. HONEYCROFT LN P&P 0+00 TO 5+11.90
12. GATEWAY CT P&P 0+00 TO 1+00
13. ROSEWOOD LN P&P 0+00 TO 3+85.68
14. WILLOWBEND PL P&P 0+00
15. 8-20 PLAN METERING SAN 104
16. LIFT STATION

LEGEND

- SPOT ELEVATION
- MANHOLE
- FIRE HYDRANT
- WATER VALVE
- POWER POLE
- TREE
- WIRE FENCE
- CURB & GUTTER
- WATER LINE
- POWER LINE
- UNDERGROUND TELEPHONE LINE
- SANITARY SEWER LINE
- STORM SEWER LINE
- CONTOUR (5')
- CONTOUR (10')
- SET 5/8" REBAR W/CAP "HANNEN - 2000 and SPERLICH"
- FOUND SURVEY MONUMENT
- WATER SERVICE
- SANITARY SEWER SERVICE

GENERAL NOTES:

FIELD VERIFY LOCATIONS & ELEVATION OF ALL EXISTING FACILITIES PRIOR TO BEGIN WORK.

CONTACT CALL ONE

COORDINATE STREET LIGHT CONDUIT, PULL BOXES, POLES AND PRIVATE UTILITY LINES PRIOR TO PAVING.

COORDINATE PERMANENT TRAFFIC CONTROL SIGNING WITH CITY TRAFFIC DIVISION PRIOR TO INSTALLATION.

WATER AND SEWER NOTES:

WATER: 8" PVC MIN. IN 52 FT. ROW.
8" PVC MIN IN 49 FT ROW.
NORTH OR EAST SIDE OF STREET.
UNLESS OTHERWISE SHOWN.
SERVICE ELEVATION 3306
HYDRANT SPACING 400 FT.

SEWER: 8" PVC MIN. WITHIN PUBLIC RIGHT OF WAY.
MANHOLE SPACING 400' MAX.

9946 PLUM CREEK: PHASING & LAYOUT PLAN

CENTERLINE

project no.	1 00-745
date:	05-010-20
file:	745COVER.
sheet:	1 OF