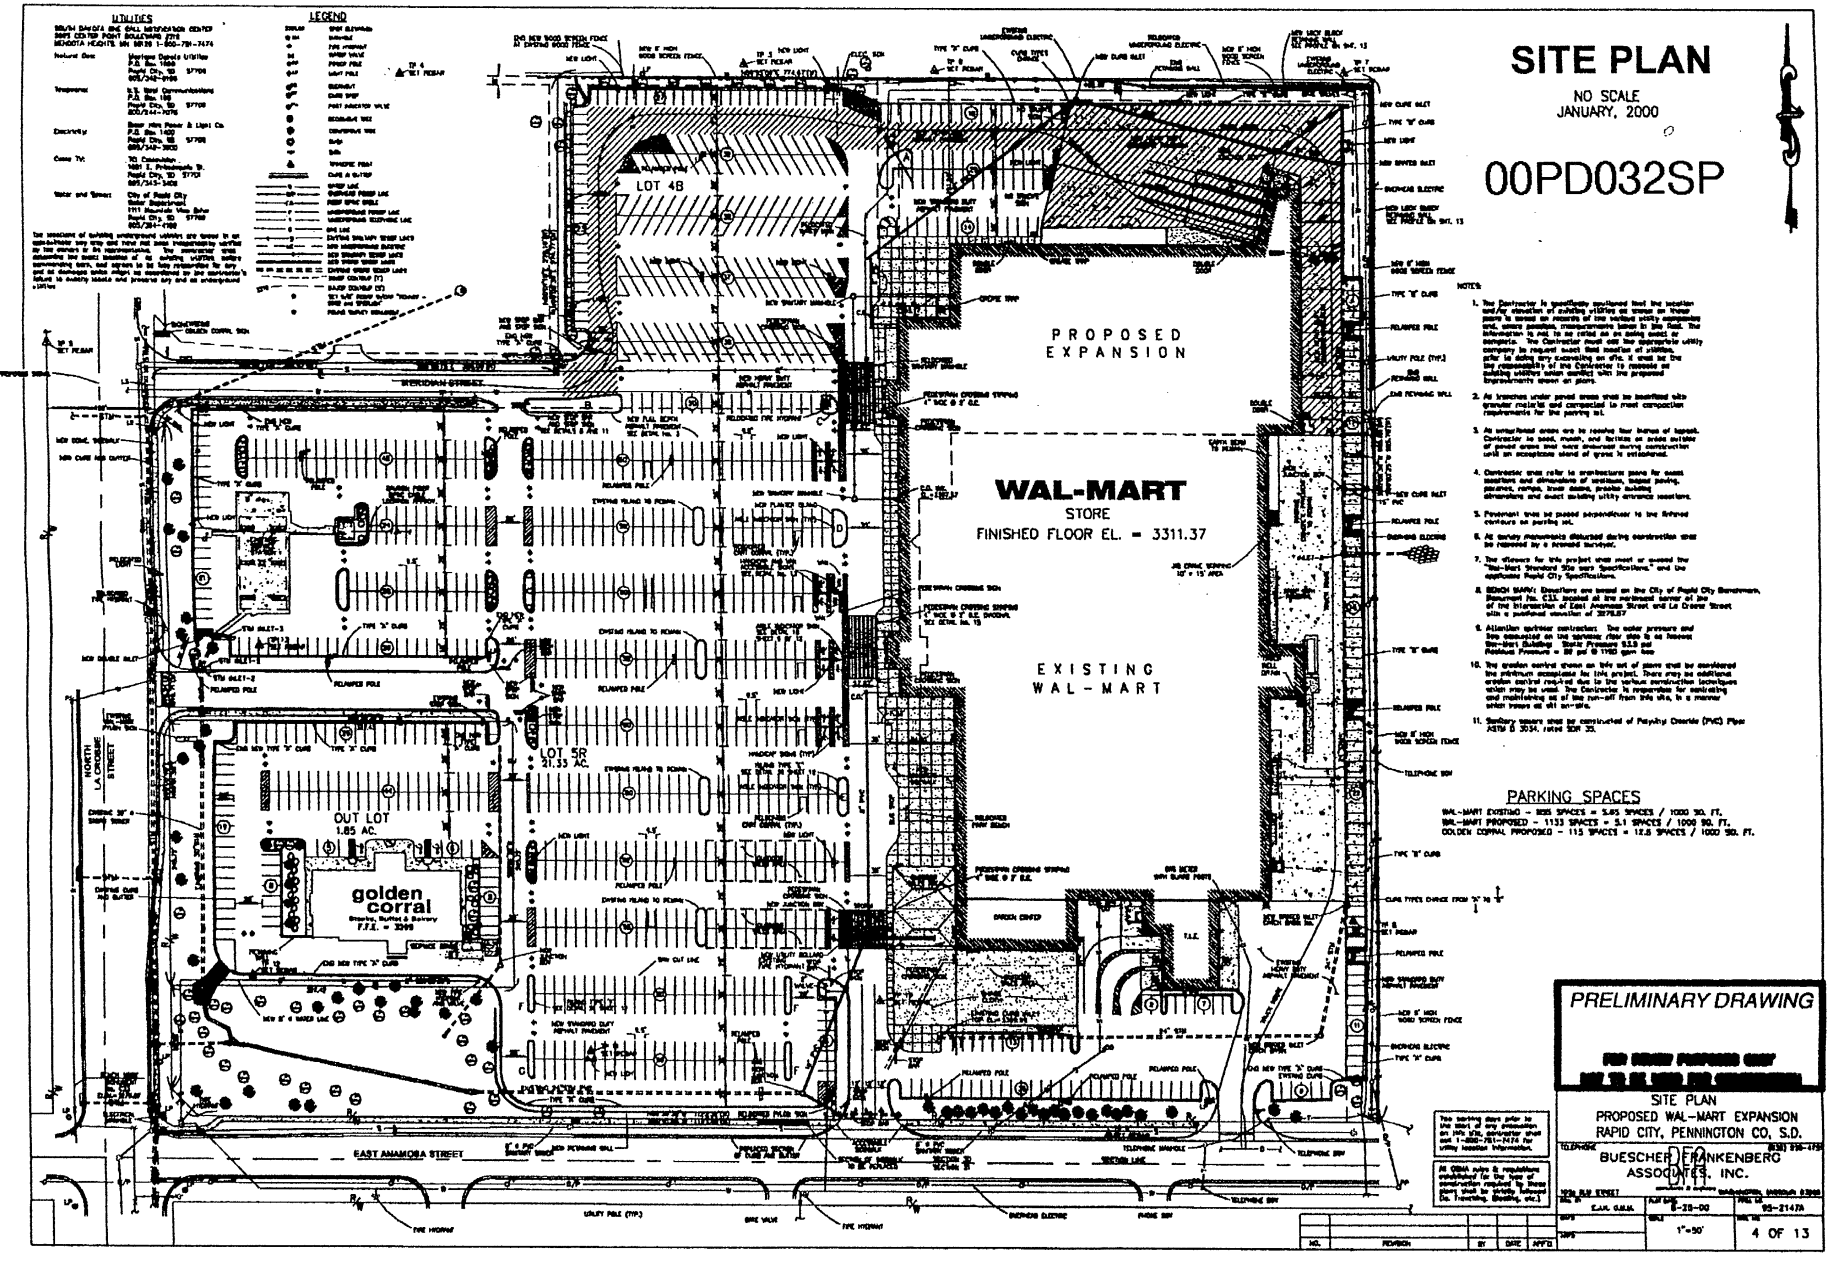
SITE PLAN
NO SCALE
JANUARY, 2000
00PD032SP
PROPOSED EXPANSION
WAL-MART
STORE
FINISHED FLOOR EL. = 3311.37
EXISTING WAL - MART
LOT 4B
LOT 5R
21.33 AC.
OUT LOT
1.85 AC.
golden corral
F.F.E. = 3346
PARKING SPACES
WAL-MART EXISTING = 935 SPACES = 5.65 SPACES / 1000 SQ. FT.
WAL-MART PROPOSED = 1133 SPACES = 5.1 SPACES / 1000 SQ. FT.
GOLDEN CORRAL PROPOSED = 115 SPACES = 12.8 SPACES / 1000 SQ. FT.
PRELIMINARY DRAWING
SITE PLAN
PROPOSED WAL-MART EXPANSION
RAPID CITY, PENNINGTON CO, S.D.
BUESCHER FRANKENBERG ASSOCIATES, INC.
8-28-00
1"=50'
95-2147A
4 OF 13
EAST ANAMOSA STREET
MERIDIAN STREET
NORTH LACROSSE STREET