RECEIVED
AUG 04 2000
Rapid City
Planning Department

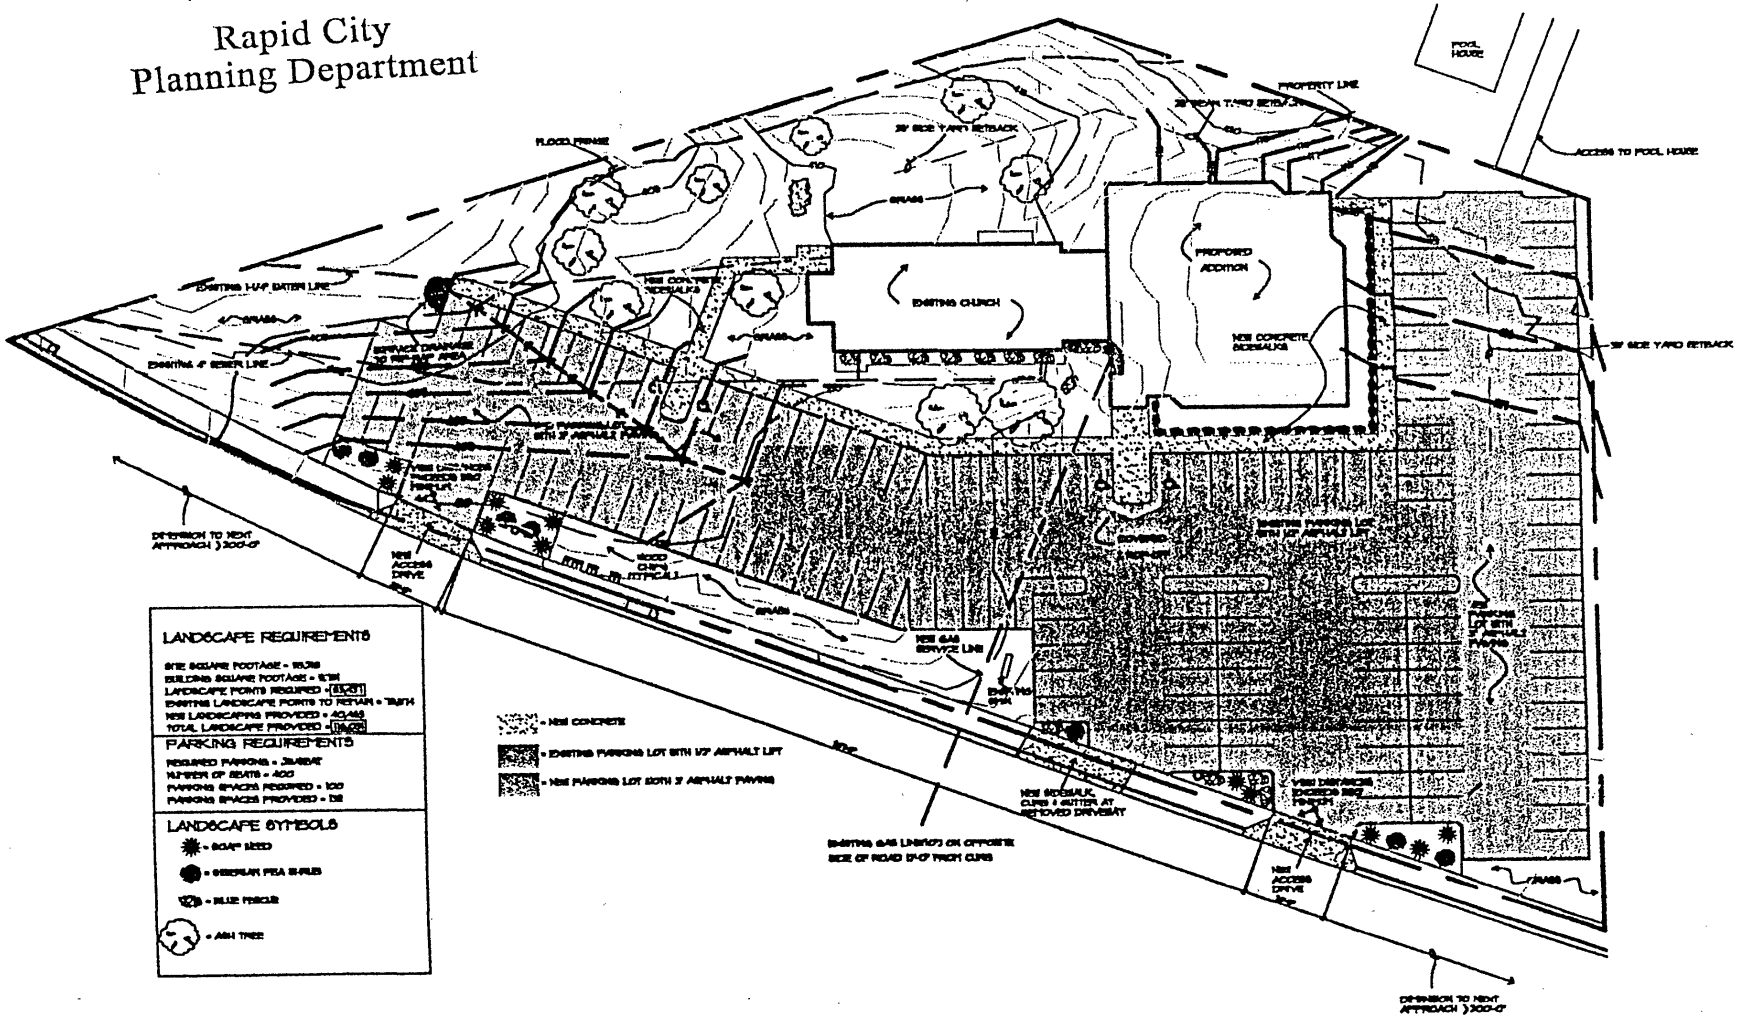

SITE PLAN

PRELIMINARY NOT FOR CONSTRUCTION

ARC

WESTSIDE BAPTIST CHURCH
RAPID CITY, SOUTH DAKOTA

SITE

00PD040