01UR034

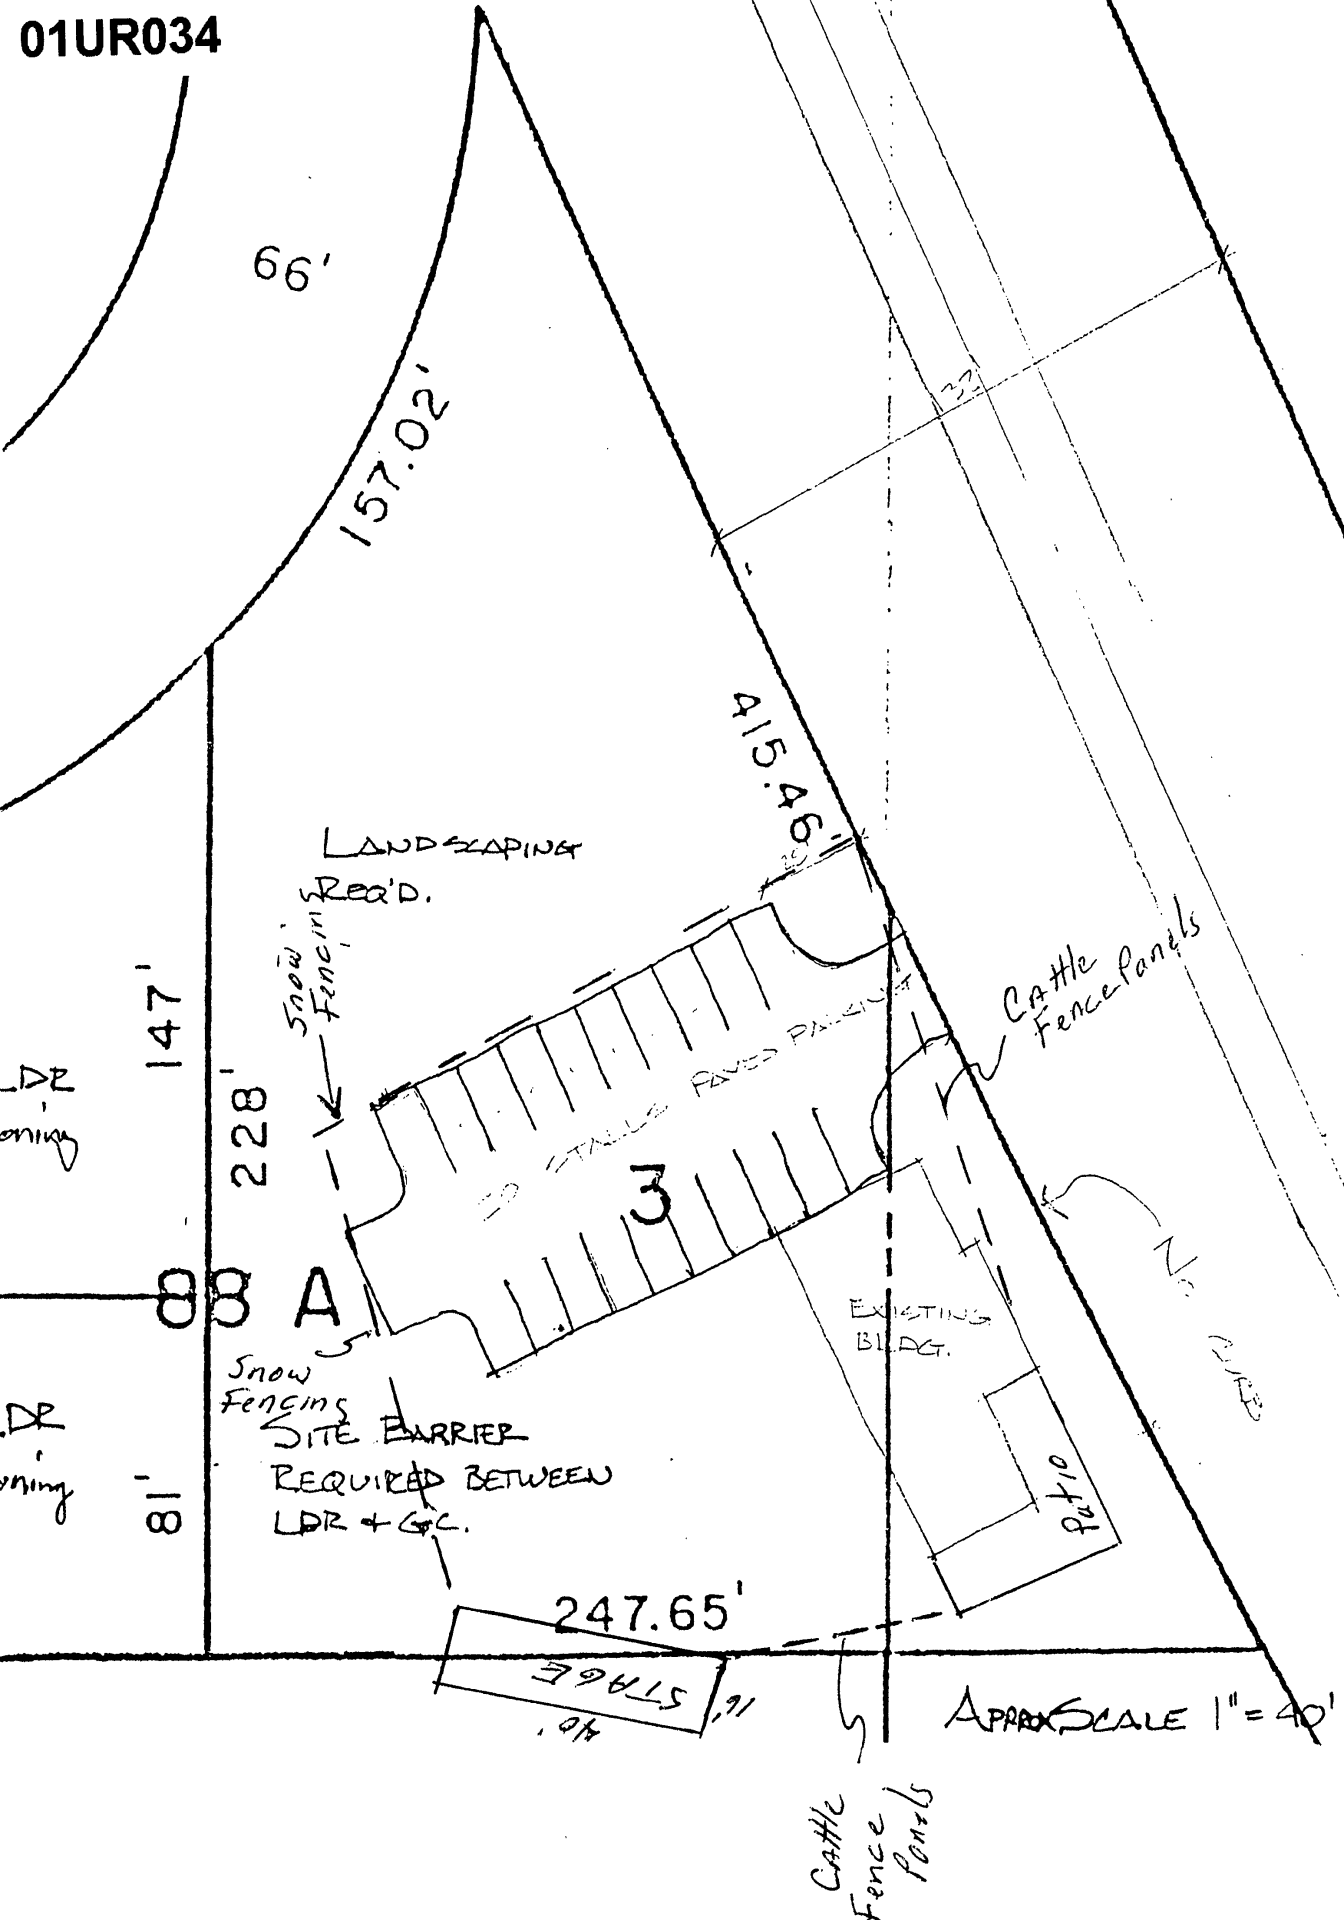
66'
157.02'
415.46'
LANDSCAPING REQ'D.
Snow Fencing
147'
228'
LDR
ning
3
88 A
Snow Fencing
SITE BARRIER REQUIRED BETWEEN LDR + GC.
81'
Cattle Fence Panels
EXISTING BLDG.
Patio
247.65'
STAGE
16'
40'
APPROX SCALE 1" = 40'
Cattle Fence Panels