01UR037

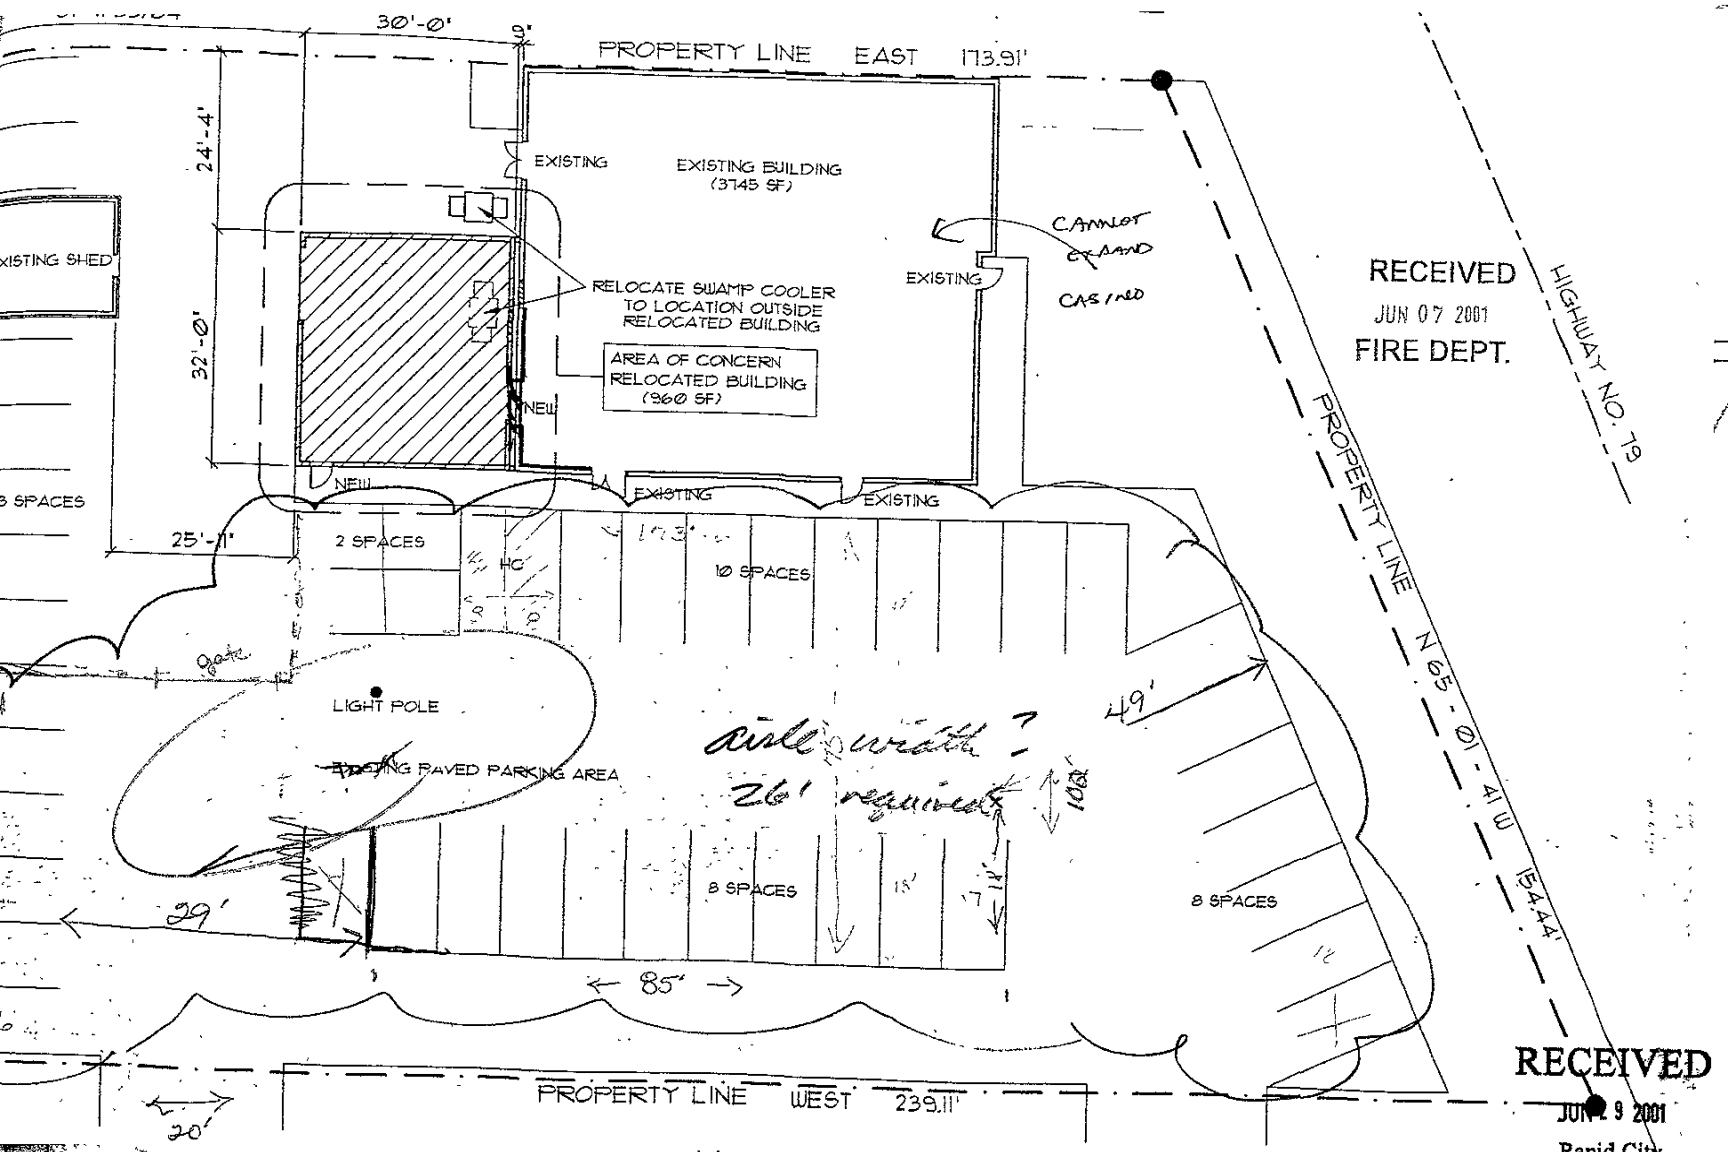
30'-0"
9"
PROPERTY LINE EAST 173.91'
24'-4"
EXISTING
EXISTING BUILDING (3745 SF)
CANNOT EXPAND CASINO
EXISTING
RELOCATE SWAMP COOLER TO LOCATION OUTSIDE RELOCATED BUILDING
AREA OF CONCERN RELOCATED BUILDING (960 SF)
32'-0"
NEW
NEW
EXISTING
EXISTING
25'-11"
2 SPACES
HC
10 SPACES
LIGHT POLE
EXISTING PAVED PARKING AREA
aisle width ? 26' required
49'
8 SPACES
8 SPACES
29'
85'
PROPERTY LINE WEST 239.11'
20'
PROPERTY LINE N 65-01-41 W 154.44'
HIGHWAY NO. 79
RECEIVED
JUN 07 2001
FIRE DEPT.
RECEIVED
JUN 19 2001
Rapid City
Planning Department