inspect and repair such improvements and structures as it deems expedient to facilitate drainage from any source.

Min. side yard setback - 3' on one side of the property line and 10' on the opposite side resulting in a minimum of 13' between structu
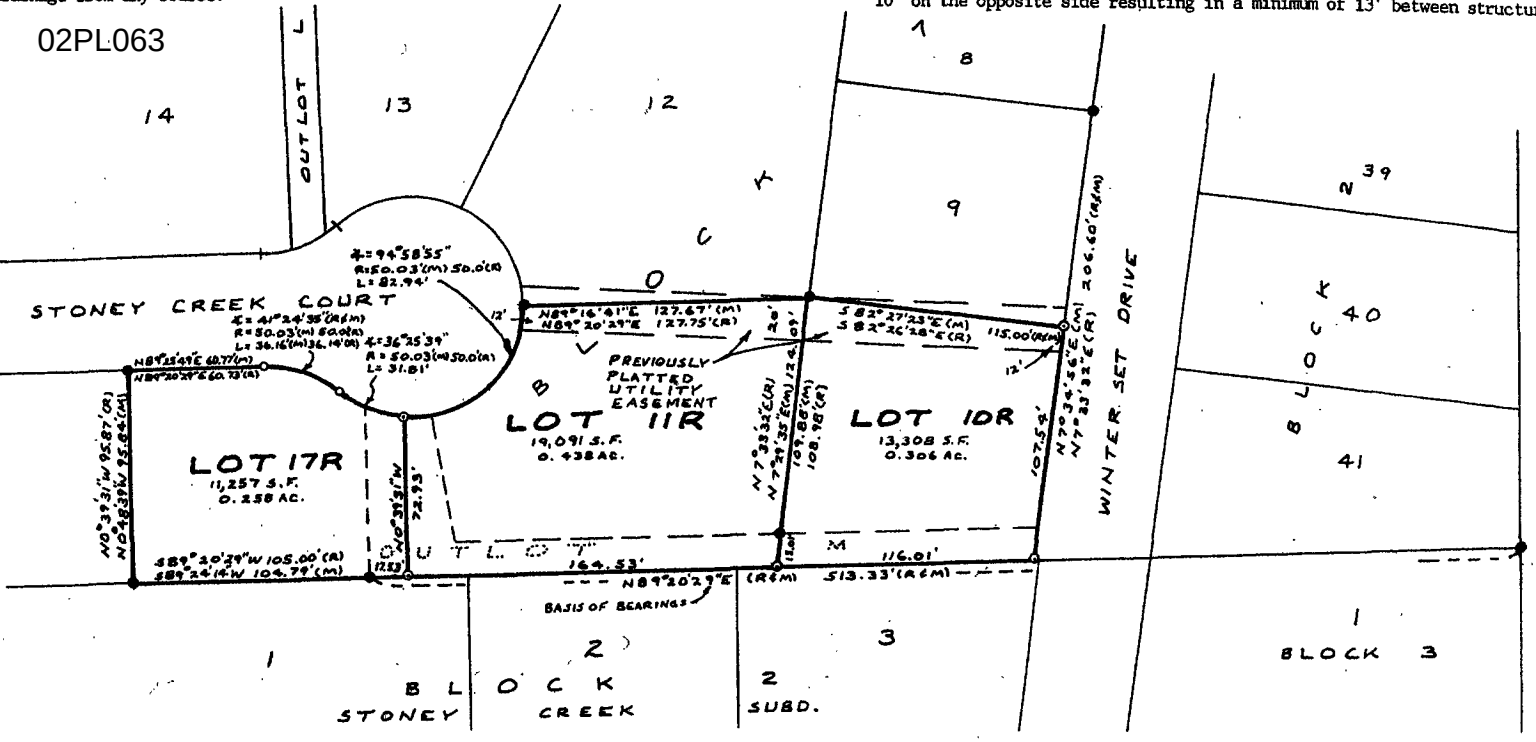
02PL063