03FV003

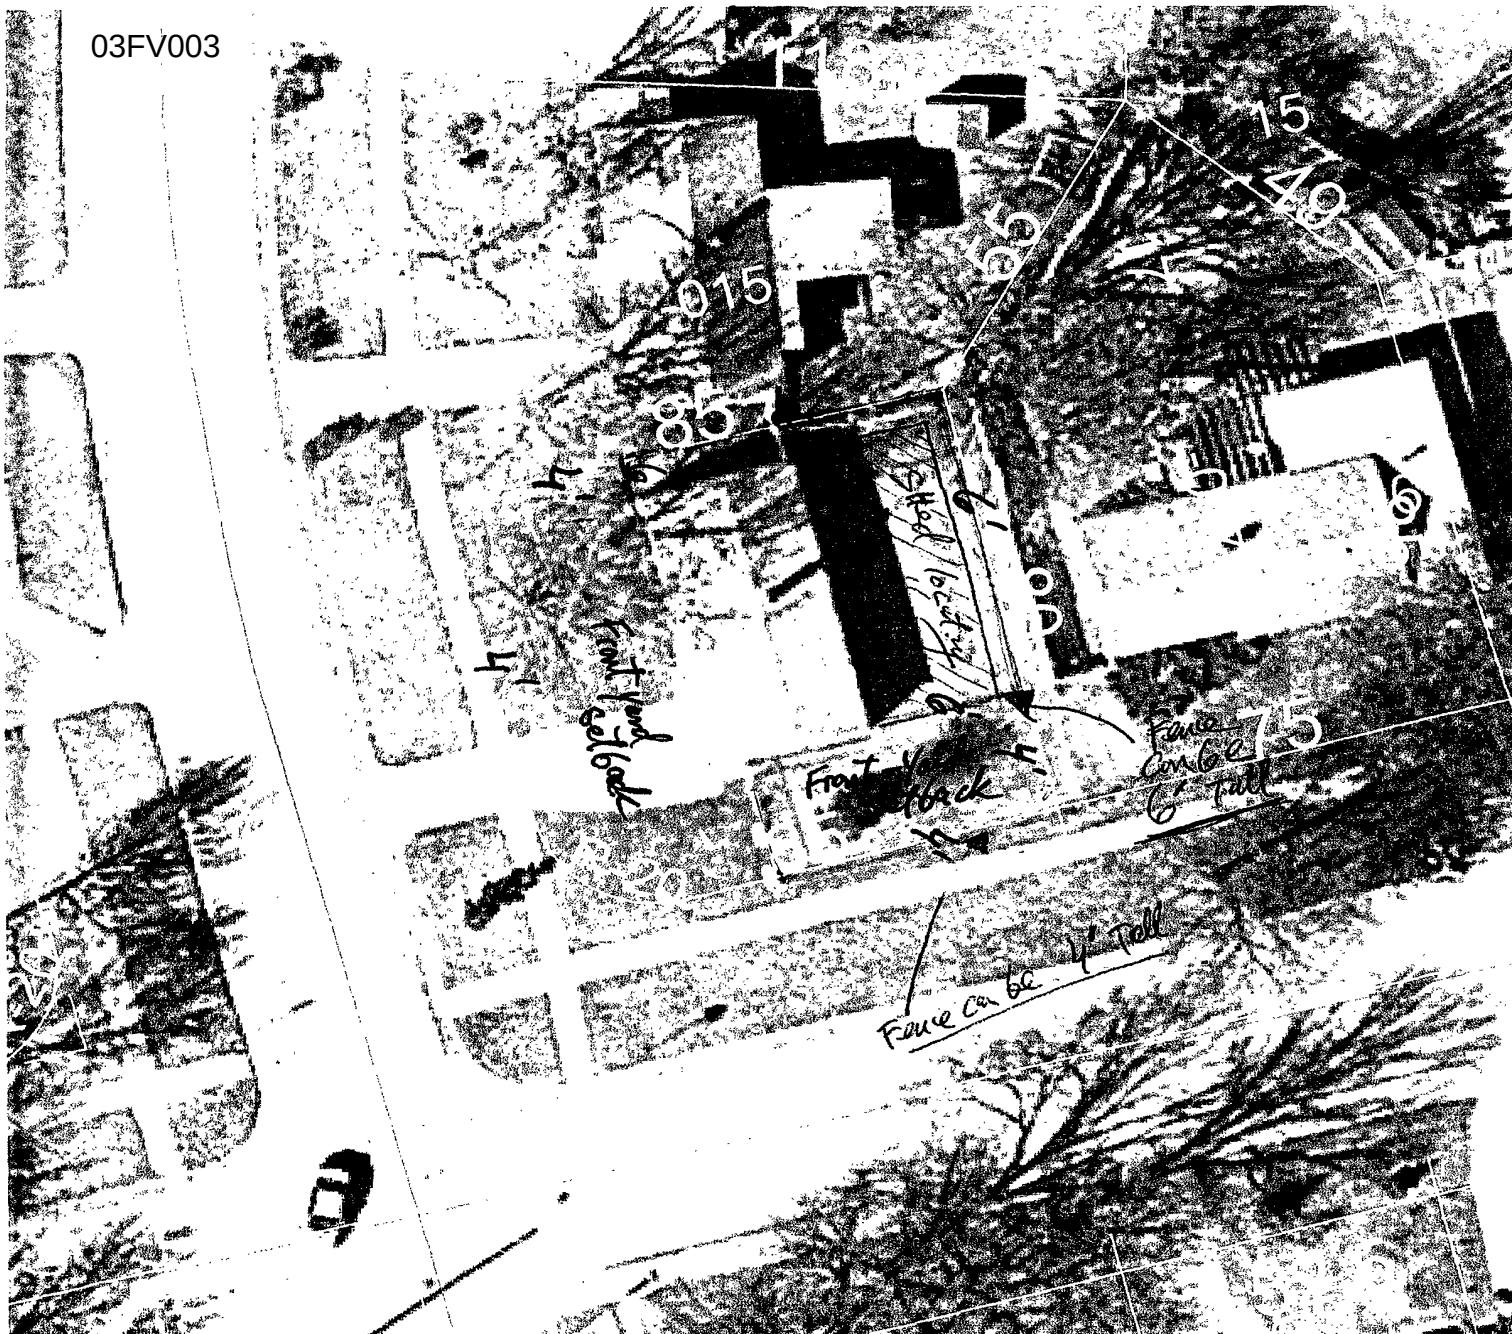
15
40
55
015
857
Front Yard Setback
Fence can be 6' tall
Front Yard Setback
Fence can be 6' tall
Fence can be 4' Tall