04CA066

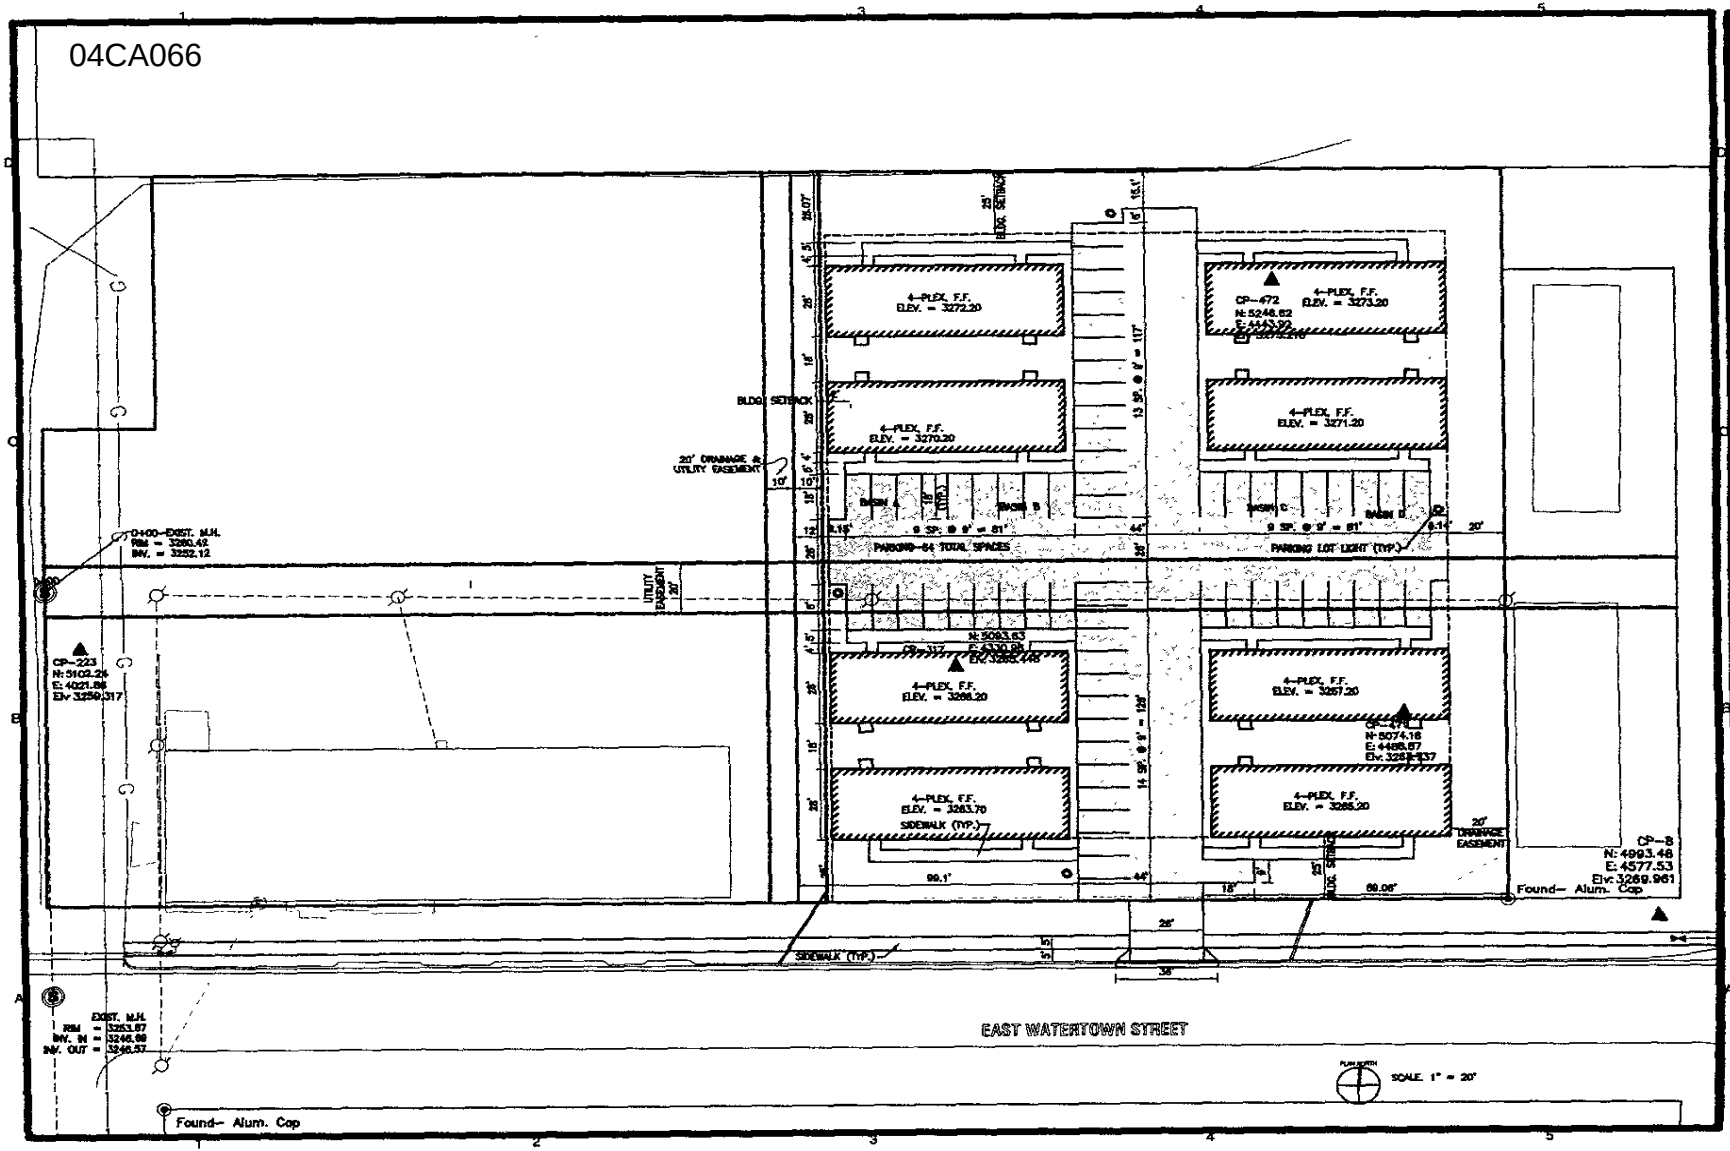

TSP

To Solve. To Excel. Together.

TSP Three, Inc.
600 Kansas City Street
Rapid City, SD 57701

phone: (605) 343-4102
fax: (605) 343-7156
www.tspinc.com

Architecture
Engineering
Construction

EAST WATERTOWN STREET 4- PLEXES
RAPID CITY, SD

NO.	DATE	REVISION

CONTROL NUMBER
CONSULTANT #
DRAWN BY: DOW
CHECK BY: DOW

SITE LAYOUT PLAN

C-102