04CA066

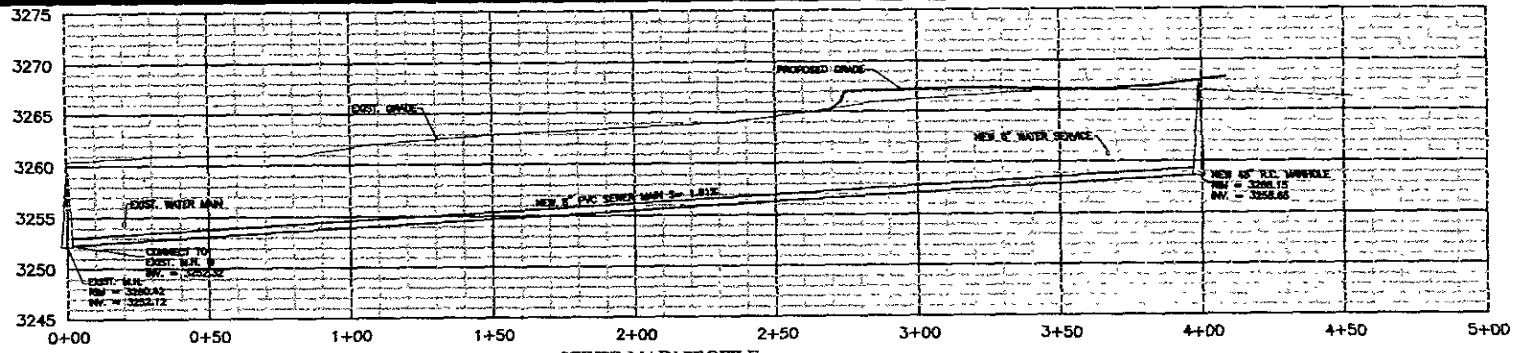

SEWER MAIN PROFILE

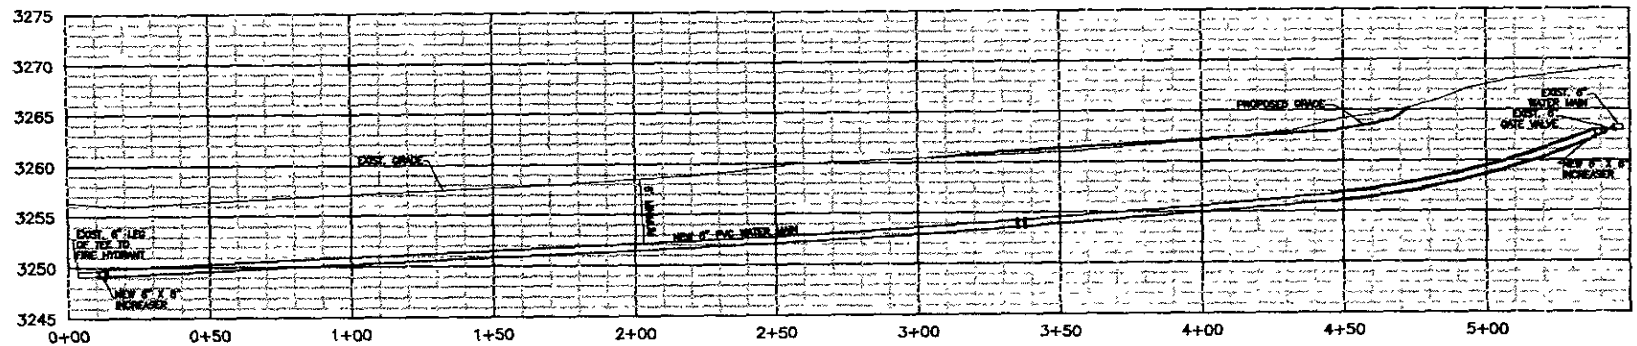

WATER MAIN PROFILE

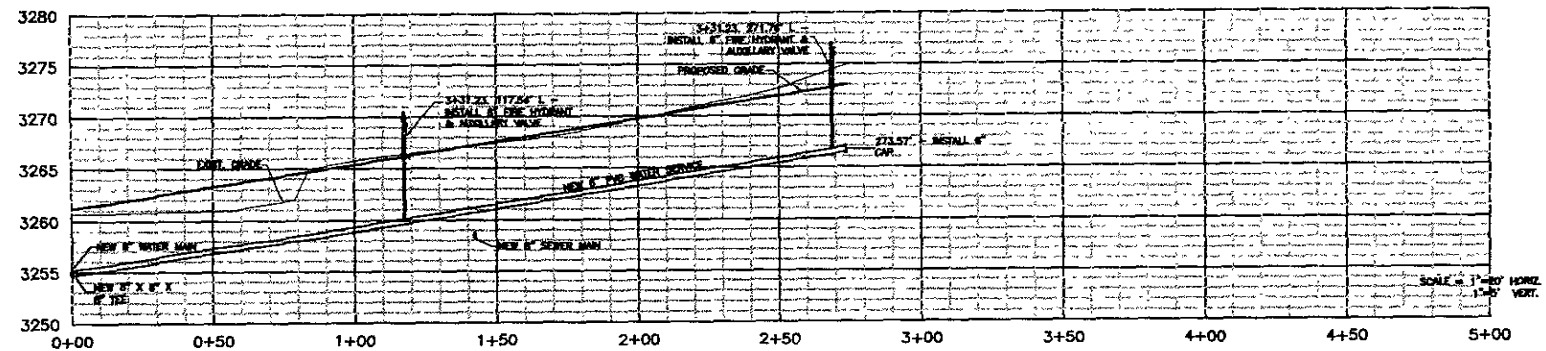

SEWER MAIN PROFILE

TSP

TSP Three, Inc.
600 Kansas City Street
Rapid City SD 57701

phone: (605) 343-8102
fax: (605) 343-7158
www.tspinc.com

Architecture
Engineering
Construction

EAST WATERTOWN
STREET 4- PLEXES
RAPID CITY, SD

WATER & SEWER
MAIN PROFILES

C-201