05SV013

DEVELOPER: RICHARD O. STAHL
P.O. BOX 2241
RAPID CITY, SD 57709
(605) 348-8431

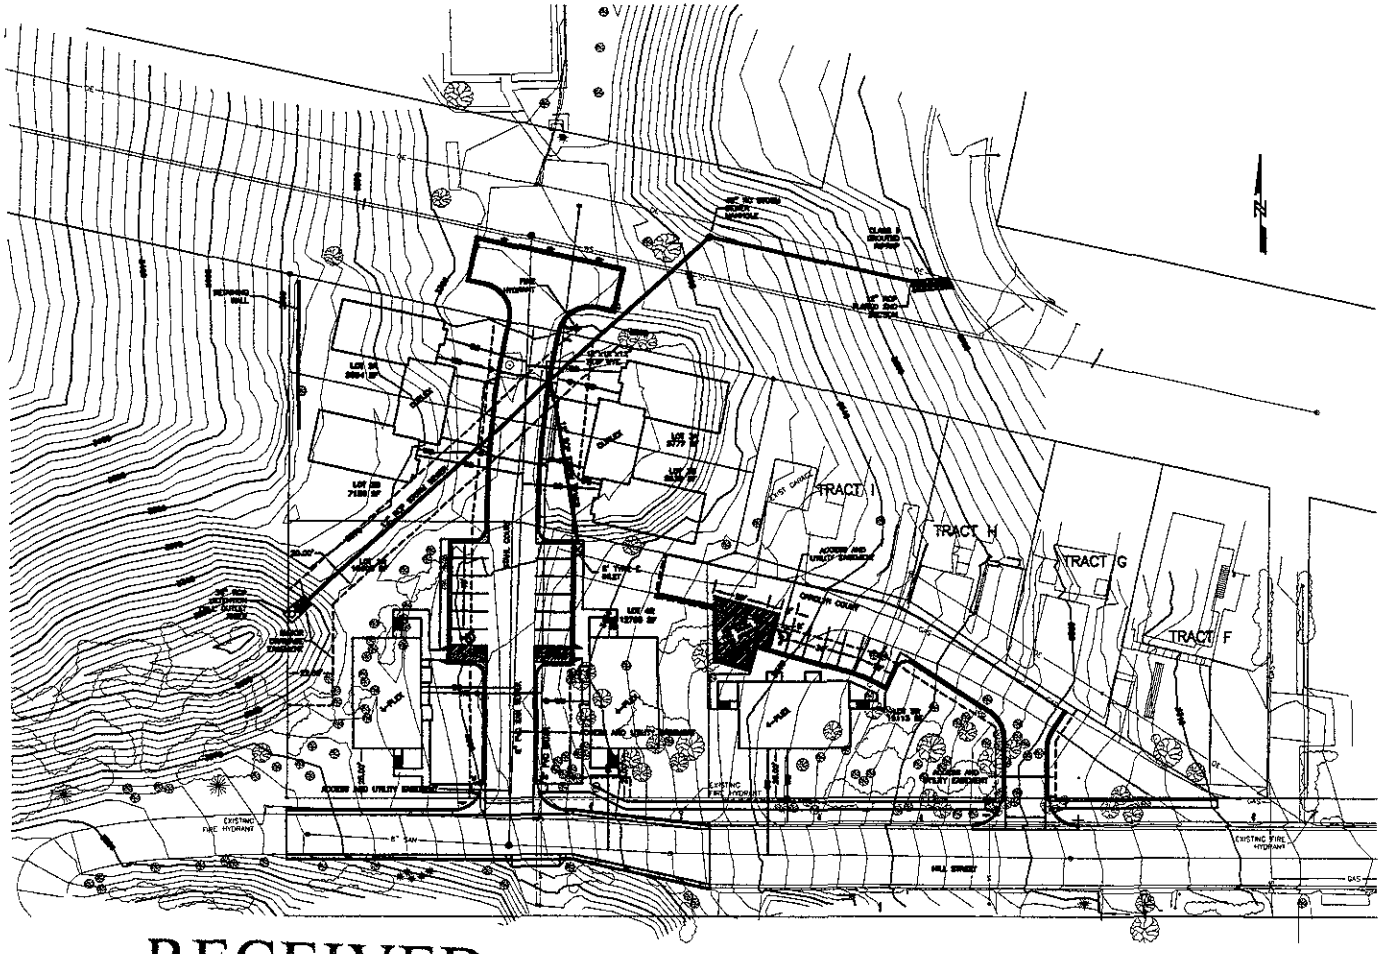


LEGEND

| | |
|---|---|
| EXISTING GAS | PROPOSED WATER SERVICE |
| EXISTING WATER MAIN | PROPOSED WATER MAIN |
| EXISTING FIRE HYDRANT | PROPOSED WATER VALVE |
| EXISTING WATER VALVE | PROPOSED FIRE HYDRANT |
| EXISTING CURB STOP | PROPOSED CURB STOP |
| EXISTING SANITARY SEWER LINE | PROPOSED SANITARY SEWER LINE |
| EXISTING MANHOLE | PROPOSED SANITARY SEWER SERVICE LINE |
| EXISTING OVERHEAD ELECTRIC | PROPOSED MANHOLE |
| EXISTING UTILITY POLE | SPILL CURB & GUTTER |
| EXISTING LIGHT POLE | STANDARD CURB & GUTTER |
| MAILBOX | CONTROL POINT |
| ROCK WALL | PROPERTY CORNER |
| DECIDUOUS TREE | NEW SMALL TREE |
| DECIDUOUS BUSH | NEW SHRUB |
| CONIFER TREE | NEW/EXISTING GRASS |
| TREE CLUMP | |

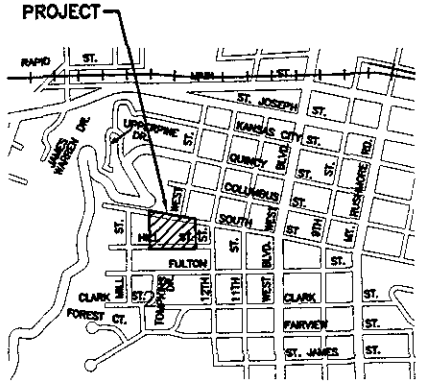


SECTION 2, T1N, R7E B.H.M.

PROJECT VICINITY MAP

RECEIVED

FEB - 9 2005

Rapid City Growth
Management Department

Farber Engineering Company, Inc.

DATE: 02-07-05
SCALE: 1"=30' HOR
DRAWN: CJF
DESIGNED: JRV
CHECKED: DPT

FINAL DEVELOPMENT PLAN
STAHL VICTORIAN ADDITION
RAPID CITY, PENNINGTON COUNTY, SOUTH DAKOTA

PROJECT NO.
J01-102

SHEET NO.
1/4