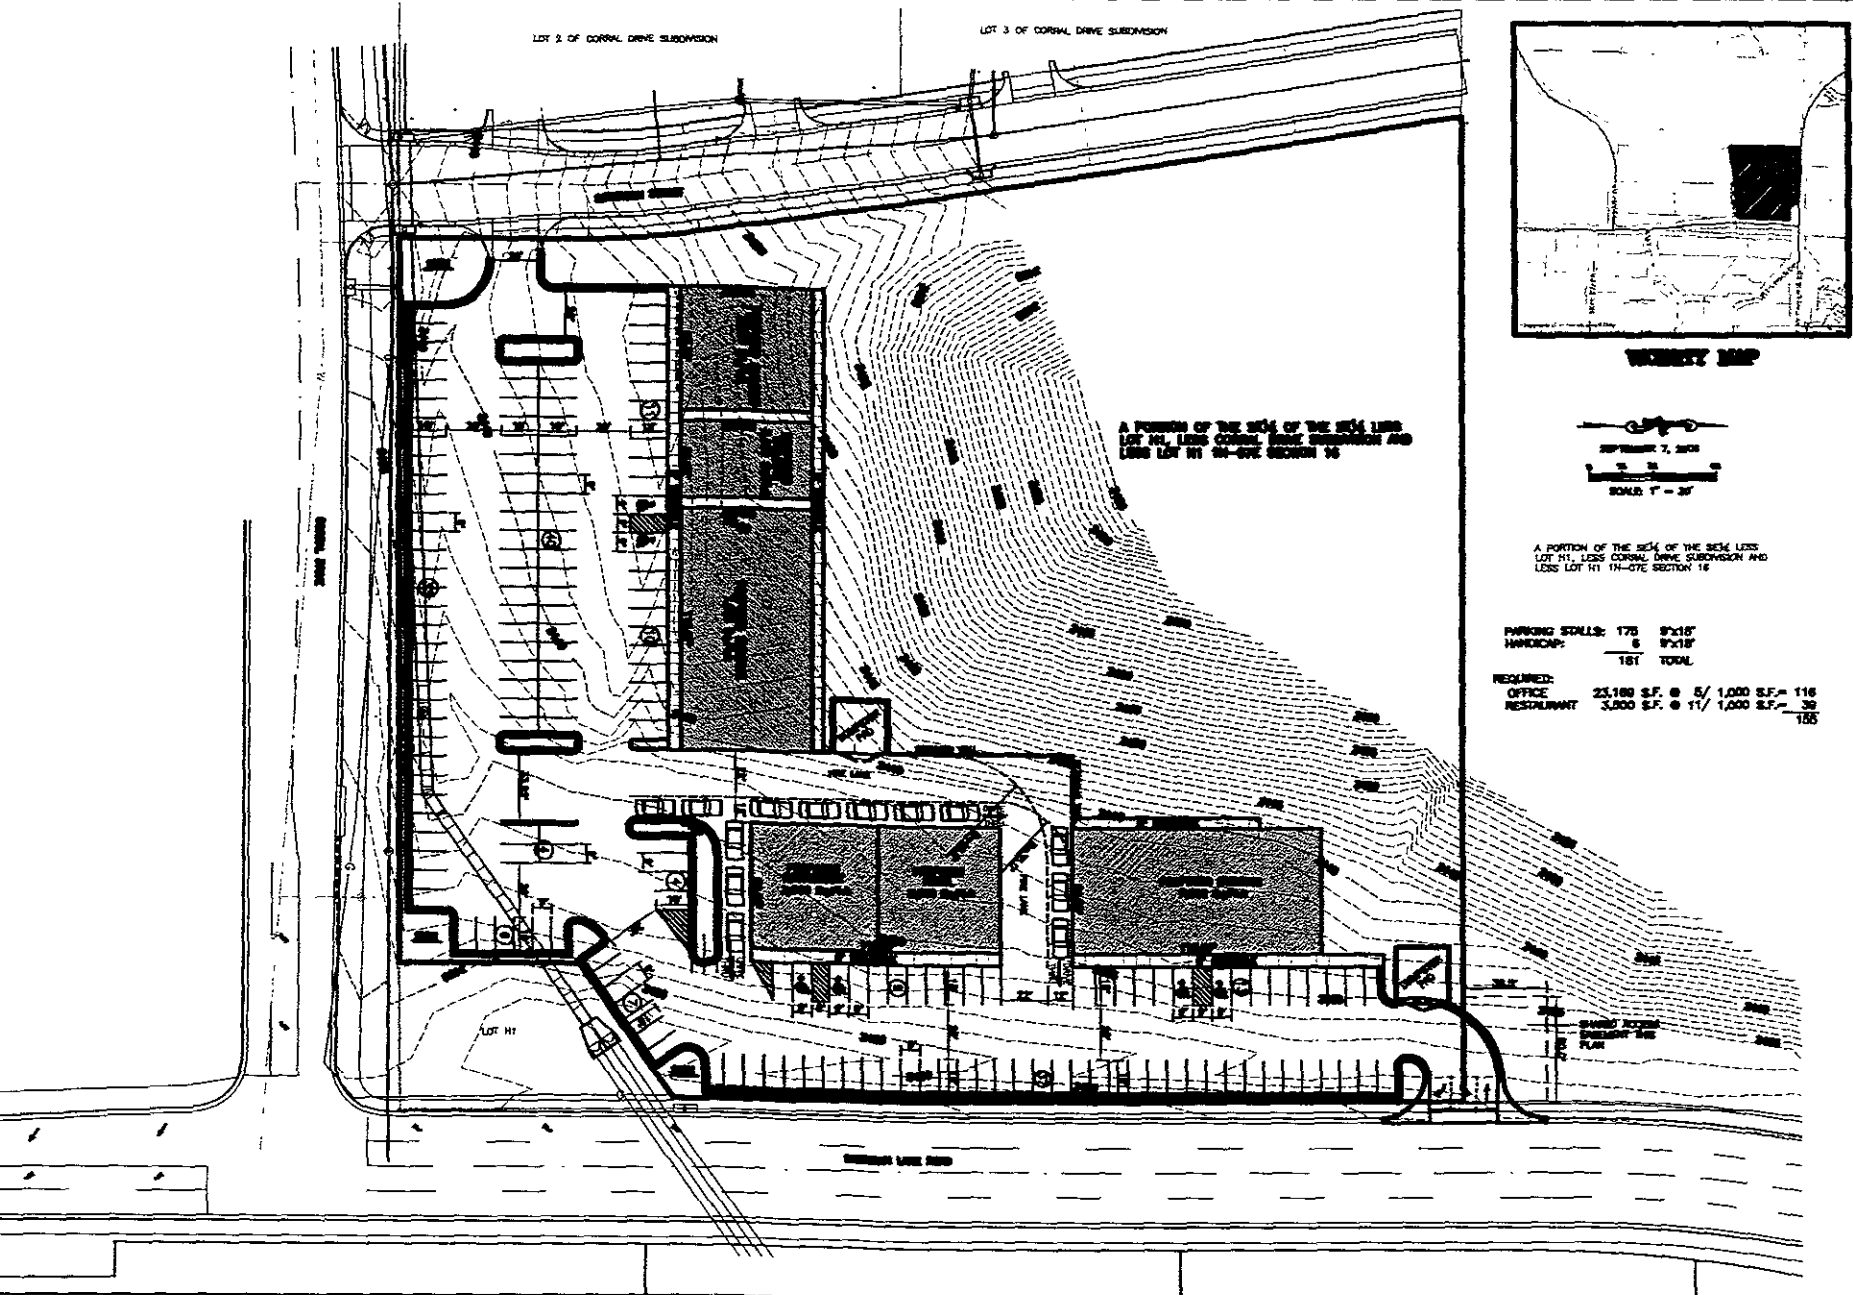

SPERLICH Consulting, Inc
521 N2 Columbus Ave, Ly, CA 9...
Tel: (805) 72... Fax: (805) 72...
E-Mail: dougsperl...@...net

REVISIONS

NO	DATE	REVISION

SITE PLAN
CORRAL DRIVE PLANNED UNIT DEVELOPMENT PHASE II

SHEET 1/1