06PD070

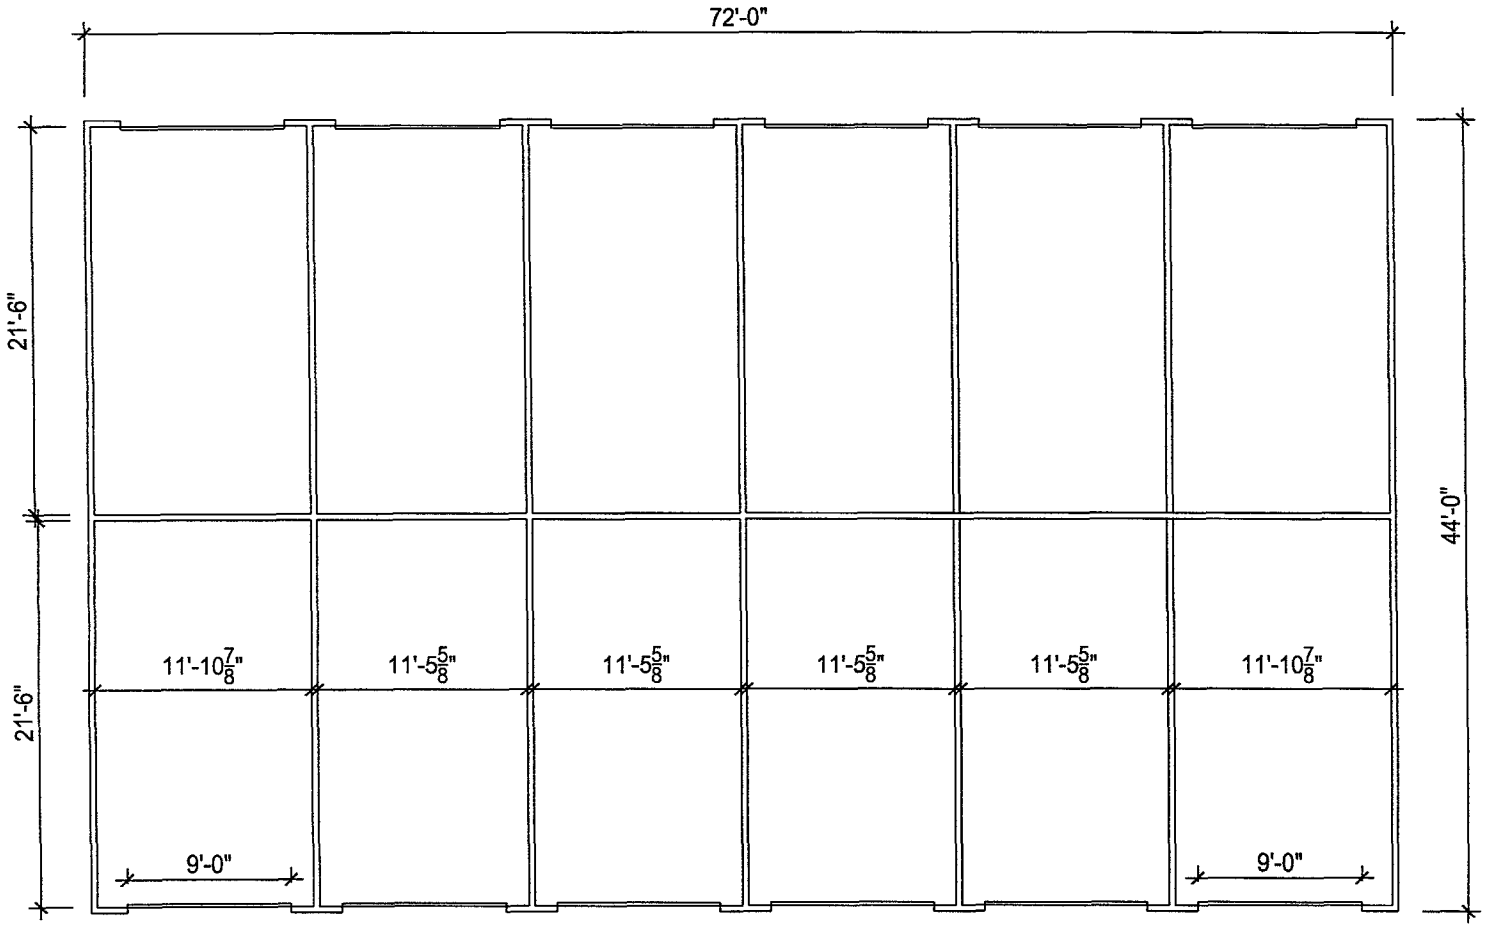

Floor Plan

Scale: 3/32" = 1'-0"

General Notes

No.	Revision/Issue	Date

Firm Name and Address

J. SCULL CONSTRUCTION
803 INDUSTRIAL AVE.
BOX 7636
RAPID CITY S.D. 57709-7636

Project Name and Address

Evergreen Apt.

RAPID CITY, SOUTH DAKOTA

Project —

Date 9/6/06

Scale 3/32" = 1'-0"

Sheet A1

06PD070

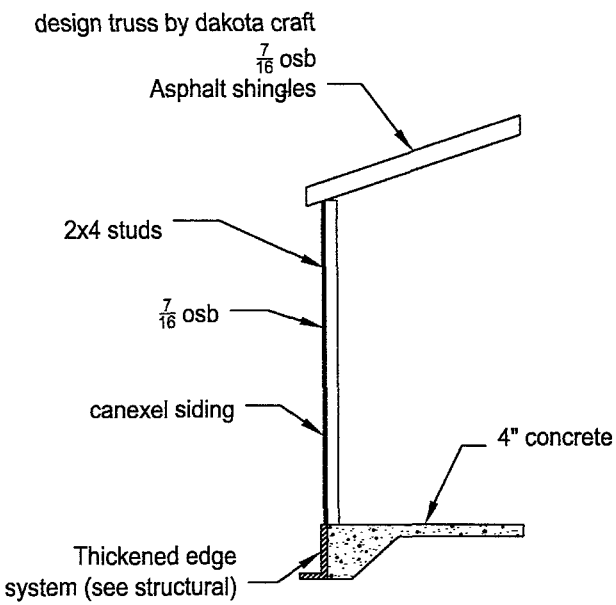

Wall Section

Scale: 3/16" = 1'-0"

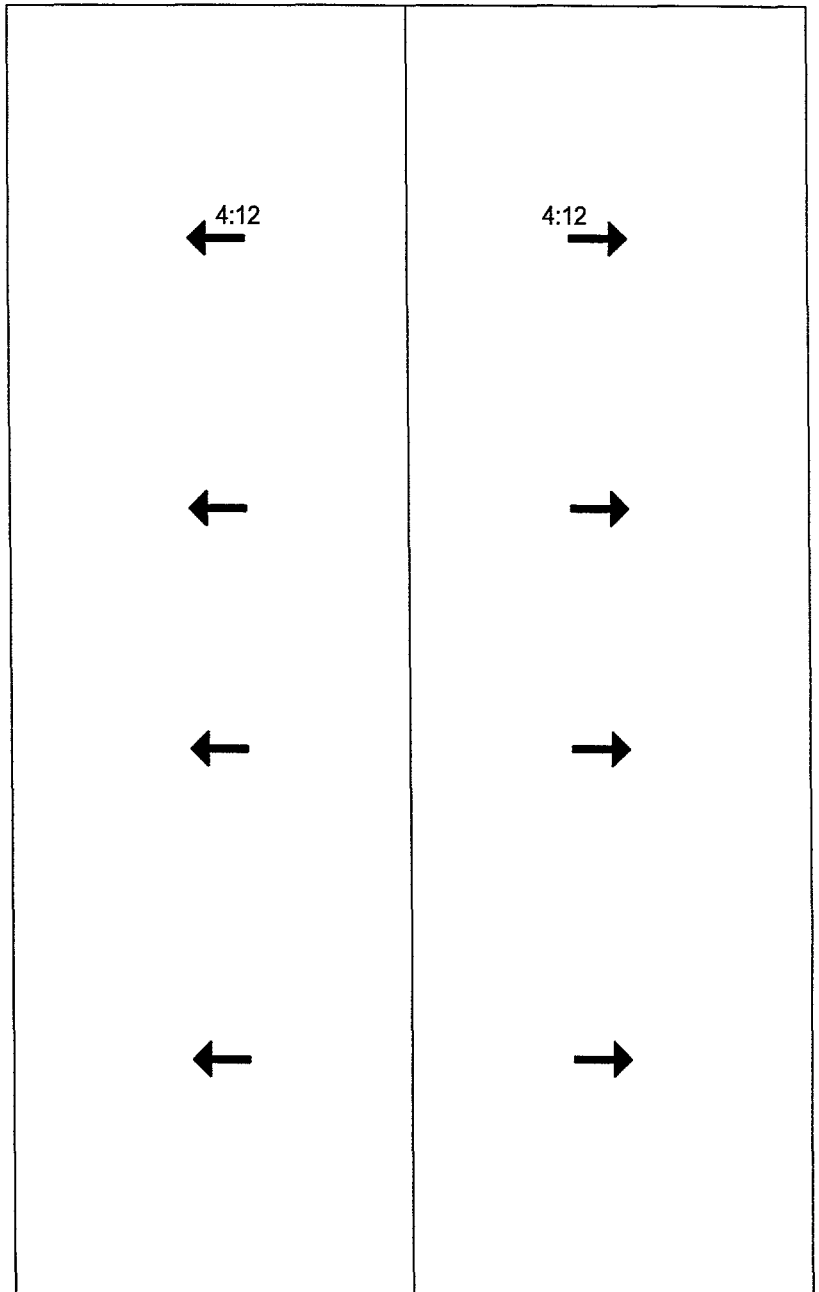

Roof Plan

Scale: 3/32" = 1'-0"

General Notes

No.	Revision/Issue	Date

Firm Name and Address

J. SCULL CONSTRUCTION
803 INDUSTRIAL AVE.
BOX 7636
RAPID CITY S.D. 57709-7636

Project Name and Address

Evergreen Apt.

RAPID CITY, SOUTH DAKOTA

Project	Sheet
—	A3
Date 9/6/06	
Scale 3/32" = 1'-0"	