06PL192

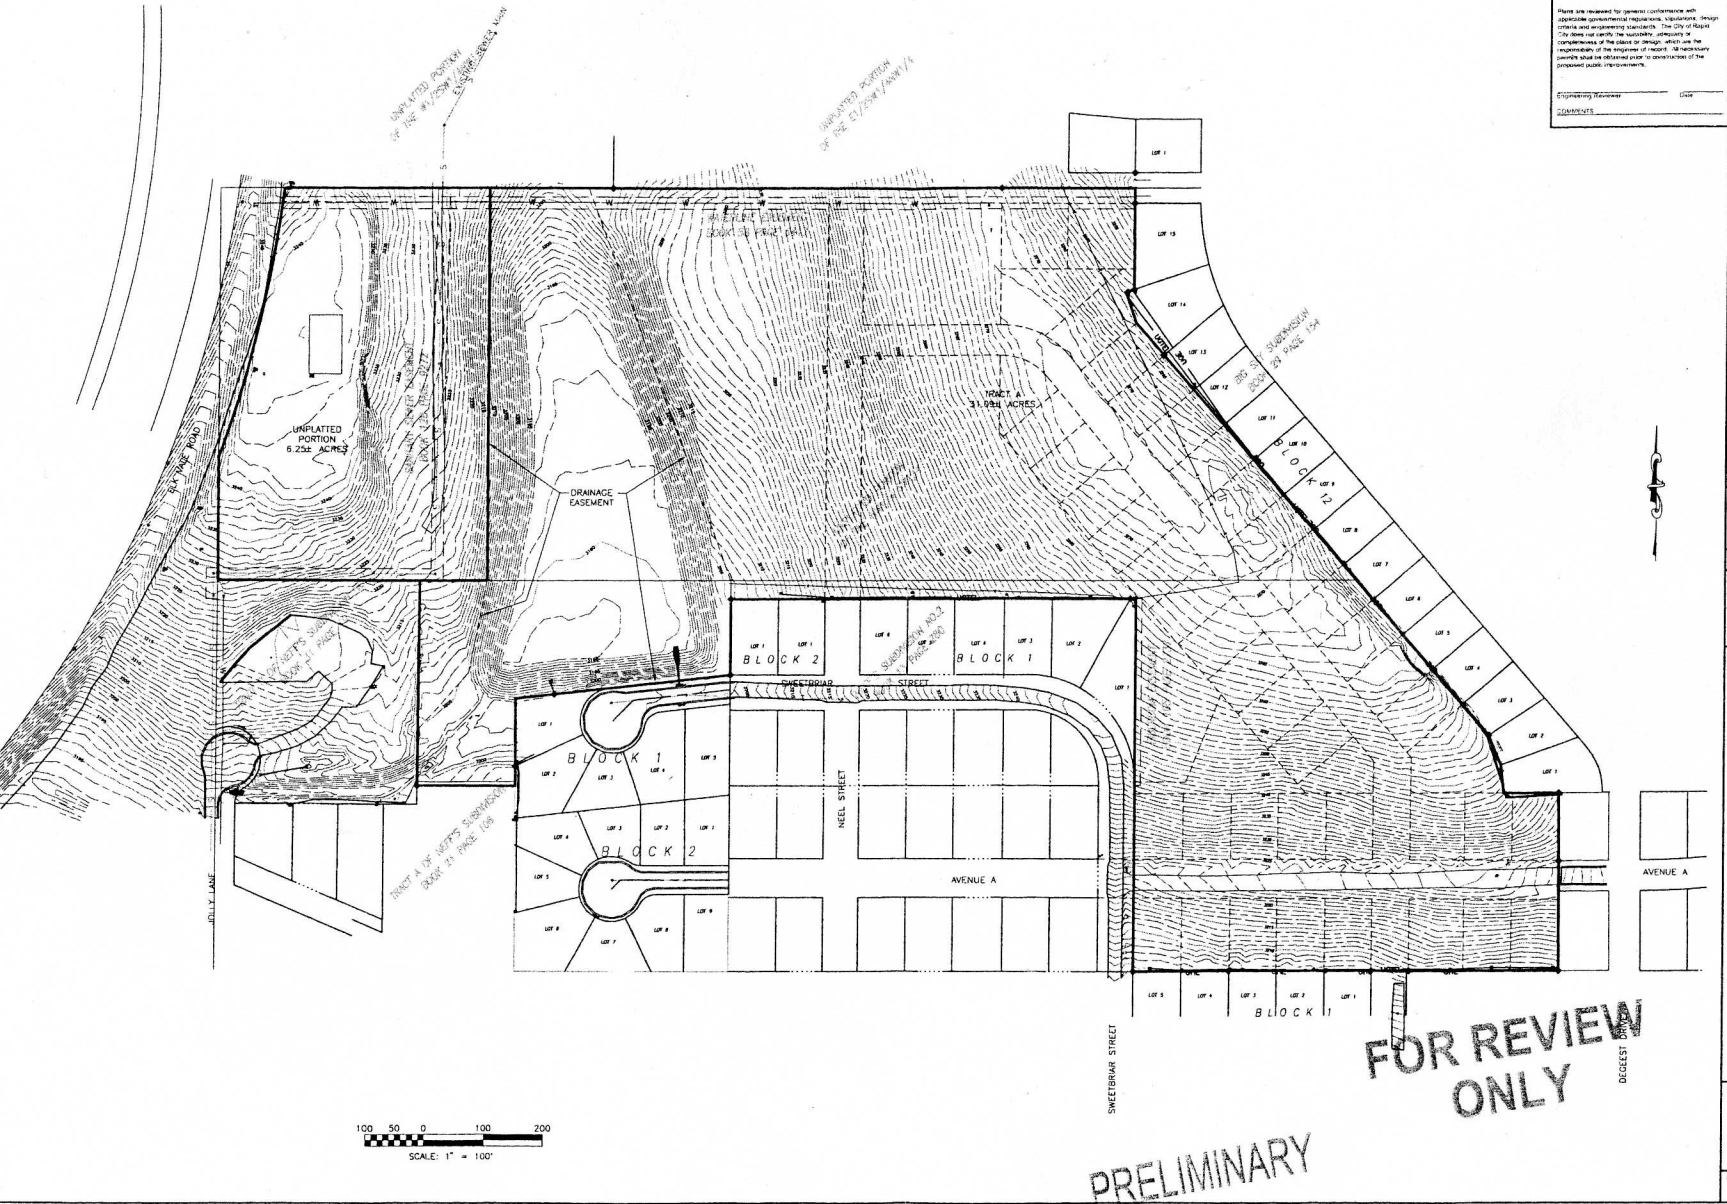

CITY OF RAPID CITY
GROWTH MANAGEMENT DEPT.
DEVELOPMENT SERVICES

Plans are reviewed for general conformance with applicable governmental regulations, stipulations, design criteria and engineering standards. The City of Rapid City does not certify the suitability, adequacy or completeness of the plans or design, which are the responsibility of the engineer of record. All necessary permits shall be obtained prior to construction of the proposed public improvements.

Engineering Reviewer — Date

COMMENTS

FOR REVIEW ONLY

PRELIMINARY

Prepared By:
DREAM DESIGN INTERNATIONAL, INC.
PROFESSIONAL STRUCTURAL & CIVIL ENGINEERING CONSULTANTS
420 KANSAS CITY ST., SUITE 4, RAPID CITY, SD 57701
PH. 605-348-0538 FAX. 605-348-0540 EMAIL: engineer@dreamdesigninc.com

Drawn:	1"=100'
Designed By: TMT	Drawn By: TMT
Design Date: 12-06	Print Date:
Internal Job No: 06-0440	
Surveyed By: ARLETH	Survey Date: 10/06
Revisions:	

FENSTER/NEFF SUBDIVISION

Sheet Title: MASTER PLAN

Sheet: 1 of 1