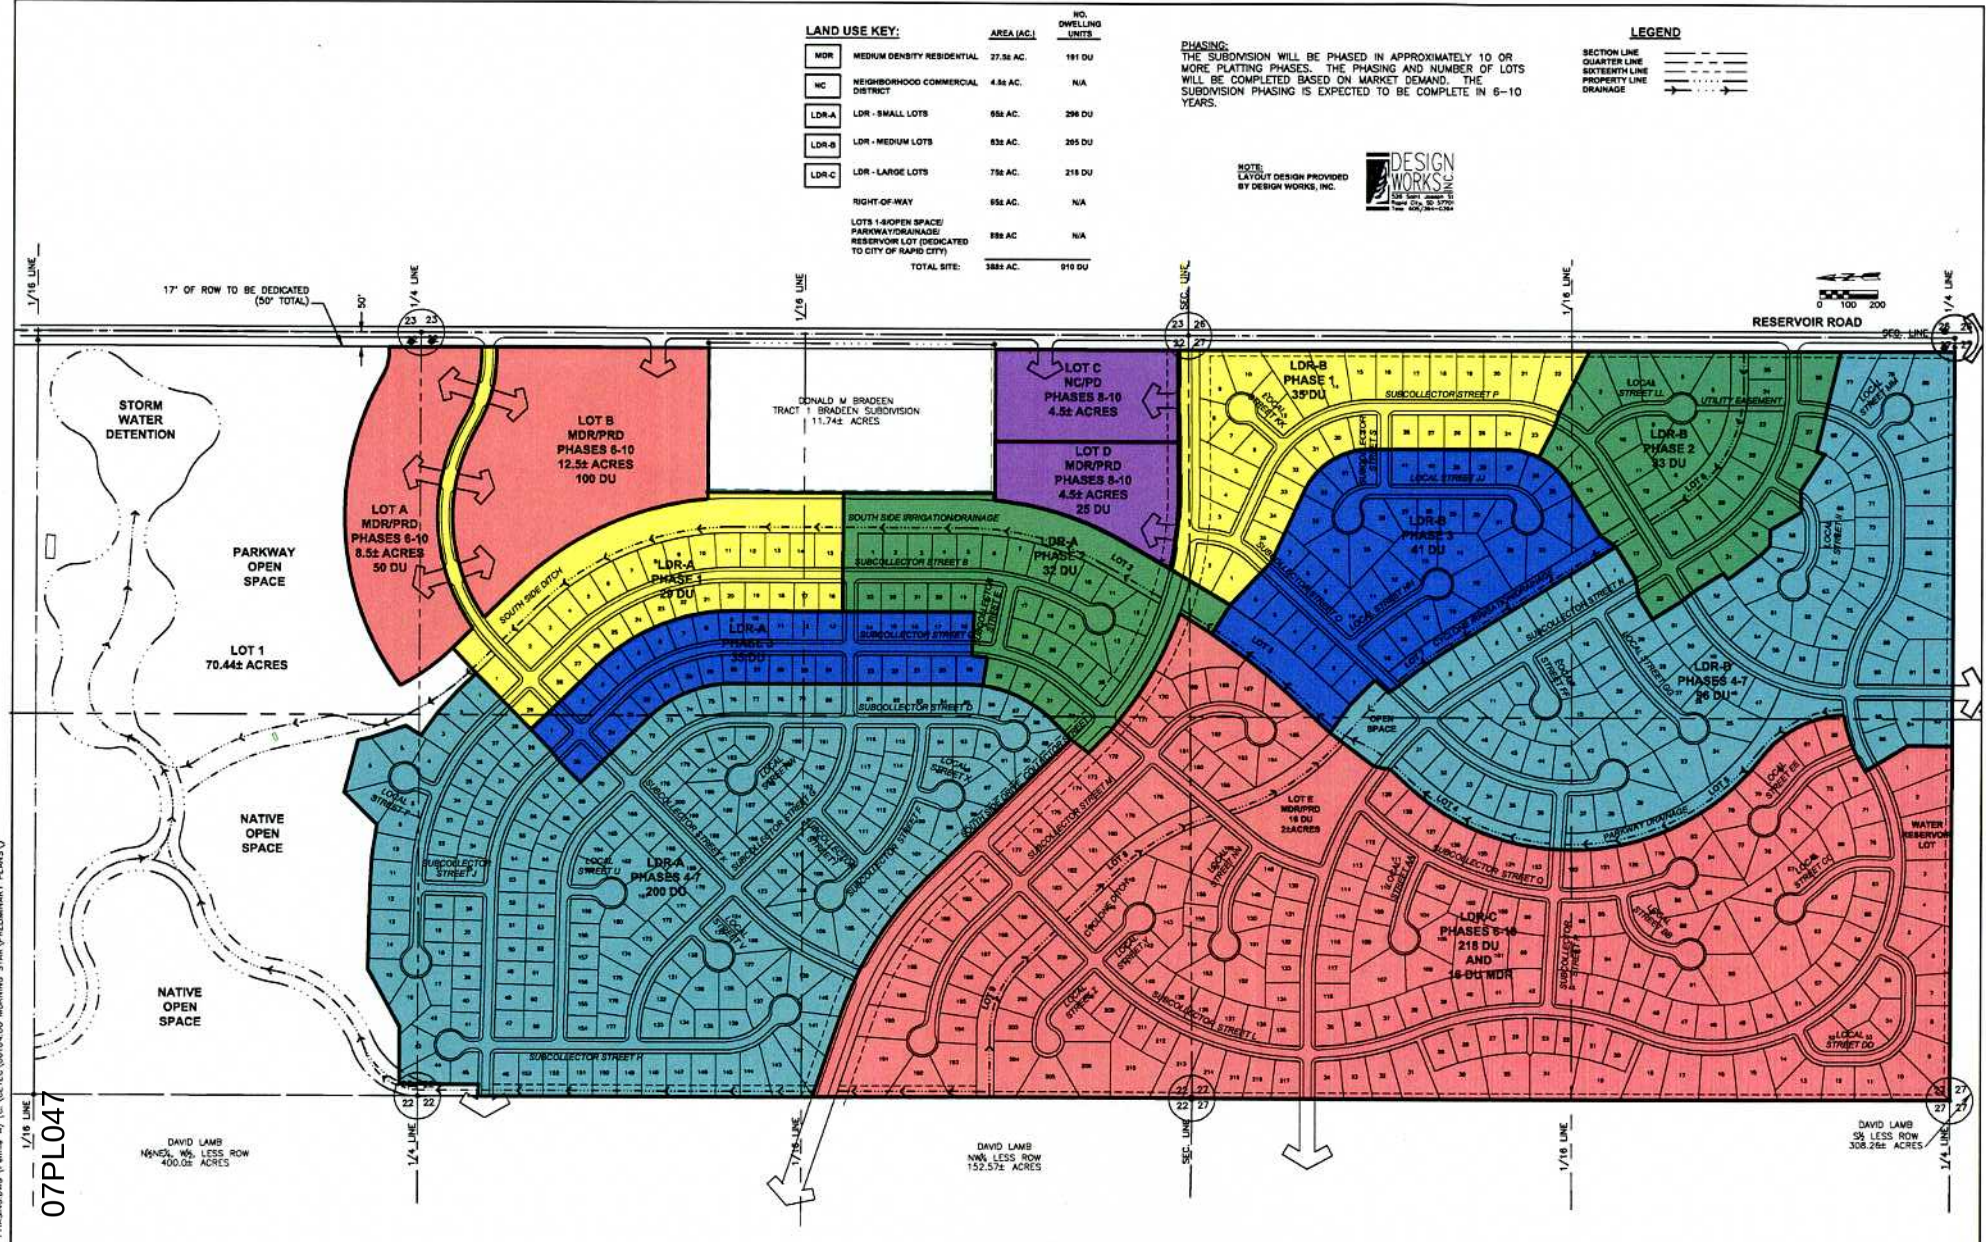

07PL047

March 09, 2007 2:26:59 p.m.
Drawing: 06167 PHASING.DWG (Pennie w) [C:\CETEC\06164.00 MORNING STAR\PRELIMINARY PLANS\]

DATE	REVISIONS AND RECORD OF ISSUE	NO.	BY	CH.	APP.
DATE	REVISIONS AND RECORD OF ISSUE	NO.	BY	CH.	APP.

DESIGNED TS/RW
DETAILED PW
CHECKED TS/RW
APPROVED
DATE MARCH 9, 2007

PROJECT NO. 06164

cetec ENGINEERING

1830 West Fulton Street
Rapid City, SD 57702
Phone: (605) 341-7800
Fax: (605) 341-7864
www.cetecengineering.com

PROJECT: MORNINGSTAR
PENNINGTON COUNTY, SOUTH DAKOTA

SHEET DESCRIPTION: PHASING AND LAND USE PLAN

SHEET: 3 OF 6