08SV006

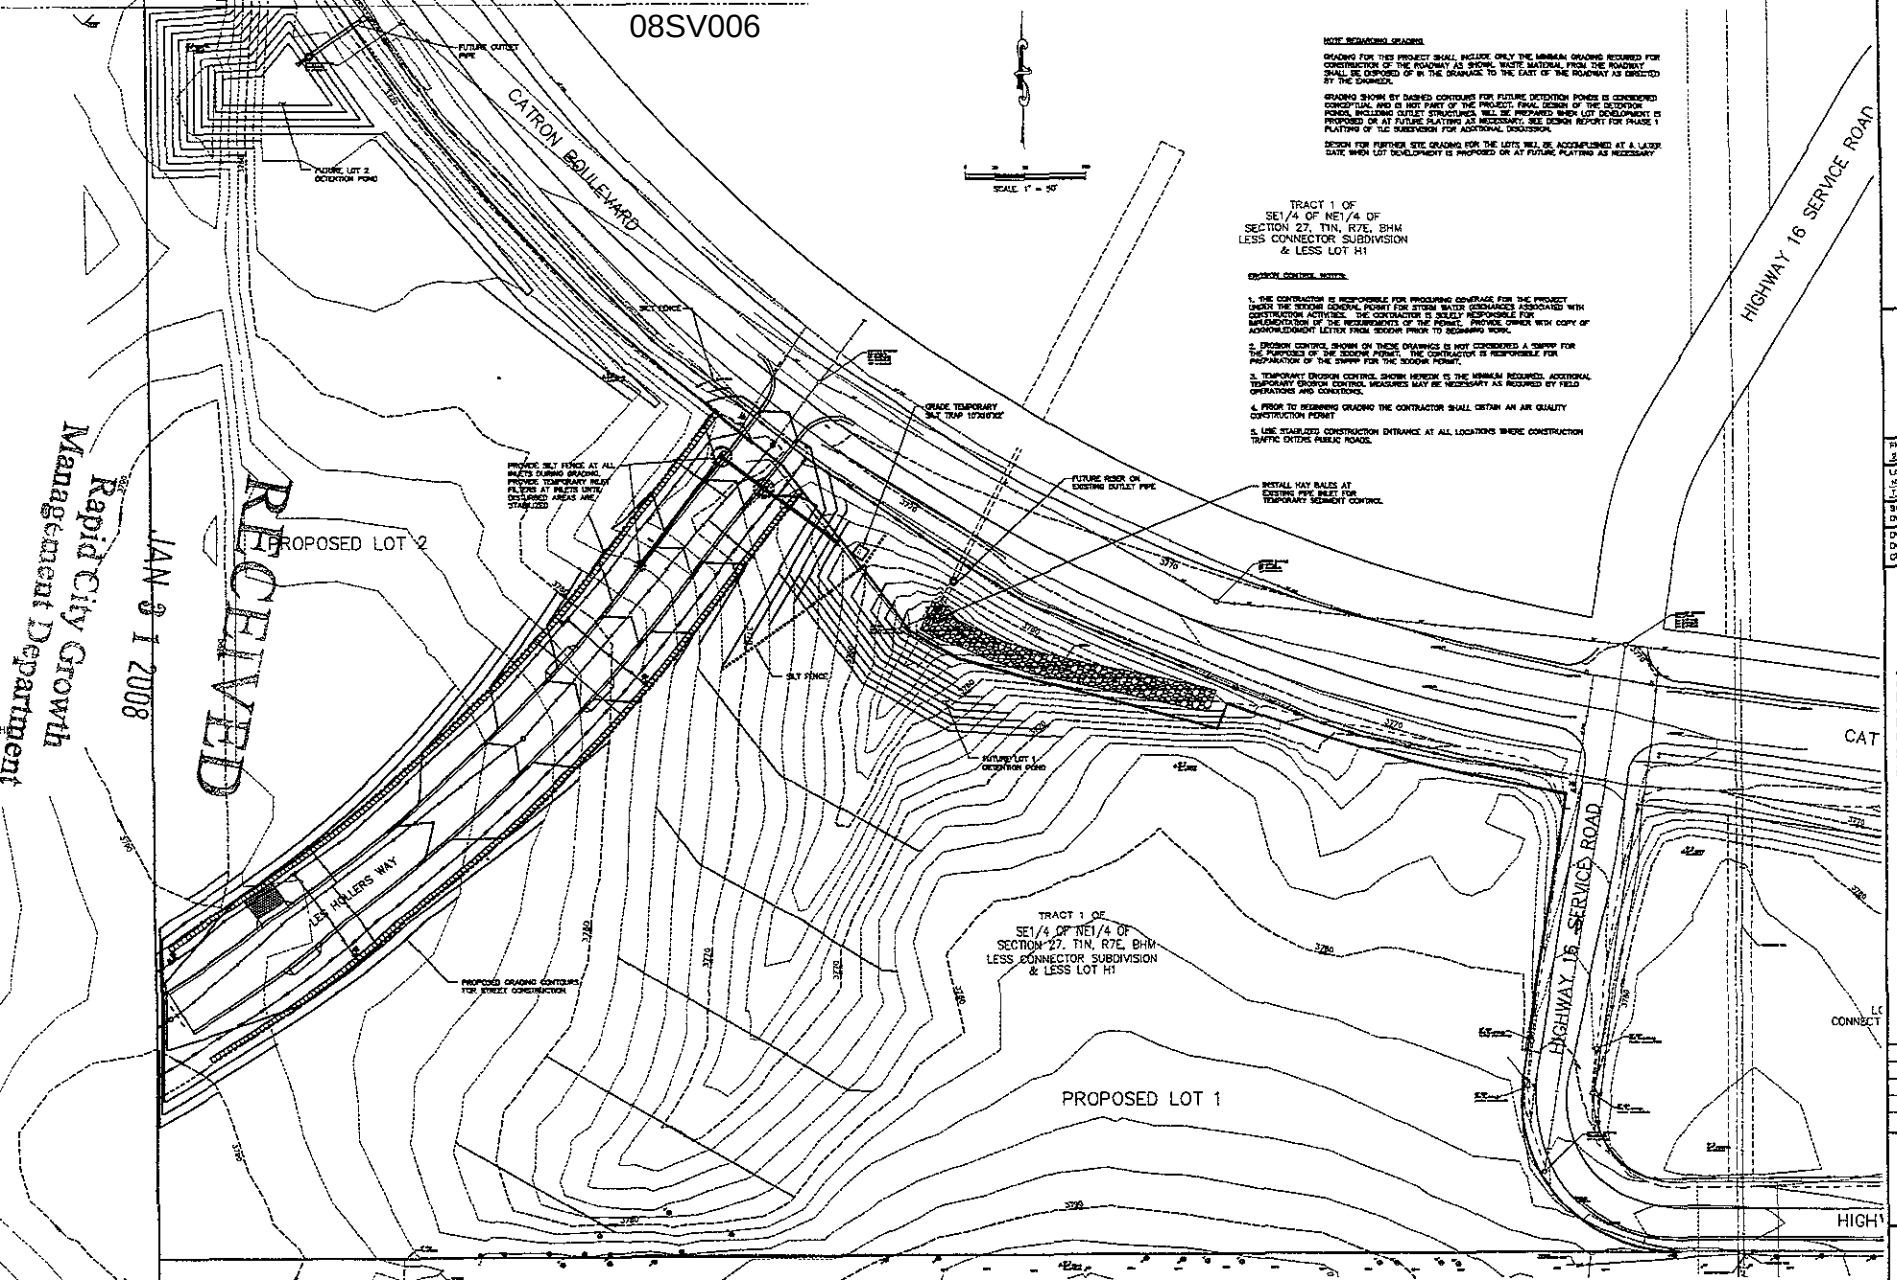

NOTE REGARDING GRADING

GRADING FOR THIS PROJECT SHALL INCLUDE ONLY THE MINIMUM GRADING REQUIRED FOR CONSTRUCTION OF THE ROADWAY AS SHOWN. WASTE MATERIAL FROM THE ROADWAY SHALL BE DISPOSED OF IN THE DRAINAGE TO THE EAST OF THE ROADWAY AS DIRECTED BY THE ENGINEER.

GRADING SHOWN BY DASHED CONTOURS FOR FUTURE DETENTION PONDS IS CONSIDERED CONCEPTUAL AND IS NOT PART OF THE PROJECT. FINAL DESIGN OF THE DETENTION PONDS, INCLUDING OUTLET STRUCTURES, WILL BE PREPARED WHEN LOT DEVELOPMENT IS PROPOSED OR AT FUTURE PLATTING AS NECESSARY. SEE DESIGN REPORT FOR PHASE 1 PLATTING OF TLC SUBDIVISION FOR ADDITIONAL DISCUSSION.

DESIGN FOR FURTHER SITE GRADING FOR THE LOTS WILL BE ACCOMPLISHED AT A LATER DATE, WHEN LOT DEVELOPMENT IS PROPOSED OR AT FUTURE PLATTING AS NECESSARY.

EROSION CONTROL NOTES:

1. THE CONTRACTOR IS RESPONSIBLE FOR PROCURING COVERAGE FOR THIS PROJECT UNDER THE STORM GENERAL PERMIT FOR STORM WATER DISCHARGES ASSOCIATED WITH CONSTRUCTION ACTIVITIES. THE CONTRACTOR IS SOLELY RESPONSIBLE FOR IMPLEMENTATION OF THE REQUIREMENTS OF THE PERMIT. PROVIDE OWNER WITH COPY OF ACKNOWLEDGMENT LETTER FROM SDDOWR PRIOR TO BEGINNING WORK.

2. EROSION CONTROL SHOWN ON THESE DRAWINGS IS NOT CONSIDERED A SWPPP FOR THE PURPOSES OF THE SDDOWR PERMIT. THE CONTRACTOR IS RESPONSIBLE FOR PREPARATION OF THE SWPPP FOR THE SDDOWR PERMIT.

3. TEMPORARY EROSION CONTROL SHOWN HEREON IS THE MINIMUM REQUIRED. ADDITIONAL TEMPORARY EROSION CONTROL MEASURES MAY BE NECESSARY AS REQUIRED BY FIELD OPERATIONS AND CONDITIONS.

4. PRIOR TO BEGINNING GRADING THE CONTRACTOR SHALL OBTAIN AN AIR QUALITY CONSTRUCTION PERMIT.

5. USE STABILIZED CONSTRUCTION ENTRANCE AT ALL LOCATIONS WHERE CONSTRUCTION TRAFFIC EXITS PUBLIC ROADS.

RECEIVED
JAN 31 2008
Rapid City Growth Management Department

FMG, Inc.
3700 Elude Road
Rapid City, SD 57702-0317
(605) 342-4105 FAX (605) 342-4228
www.fmgengineering.com

File Number: 3005
Location: NE1/4 SECTION 27 T1N R7E, BHM
Surveyed By: DW/MM/CC/NC Date: NOV 2007 - DEC 2007
Designed By: JW
Drawn By: KJT/JW
Checked By: JW

JANUARY 2008

PROPOSED TLC SUBDIVISION
PHASE 1 PLATTING
RAPID CITY, SD

Revision / Date

Sheet Name: GRADING PLAN

Sheet Number: 3 of 5