08PL066

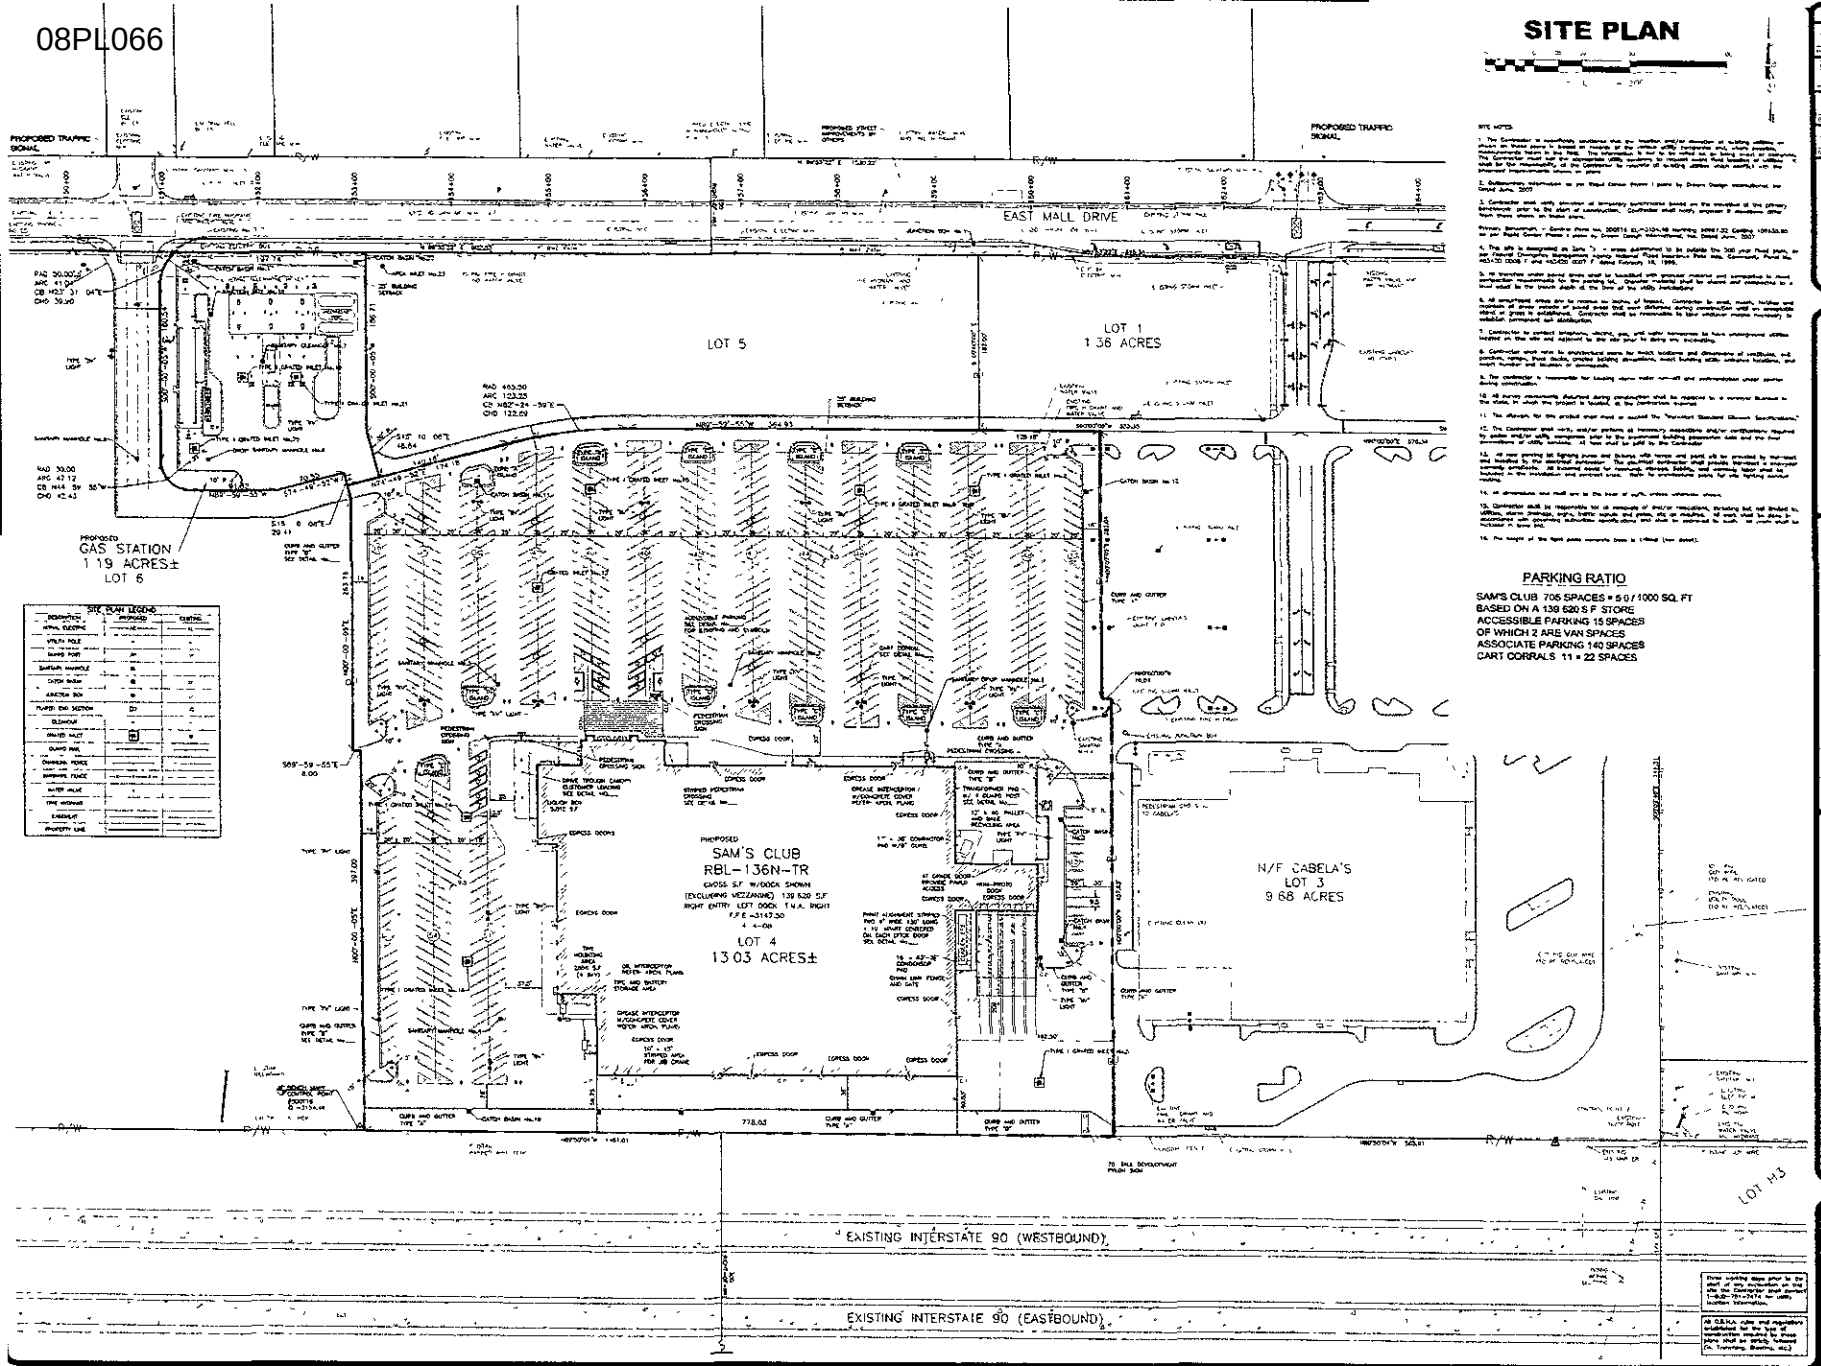

REVISIONS

BFA
CONSULTANTS/ENGINEERS/PLANNERS

PRELIMINARY DRAWING
FOR REVIEW PURPOSES ONLY
NOT TO BE USED FOR CONSTRUCTION

SAM'S CLUB #6565-09
RAPID CITY, PENNINGTON COUNTY, SD.
SAM'S WEST, INC. 2001 SE 10TH ST.
BENTONVILLE, AR 72716

CHECKED
DATE
4/23/09
SCALE
1"=50'
JOB No
05-2493
SHEET NAME
SITE PLA

10 OF 22