09FV006

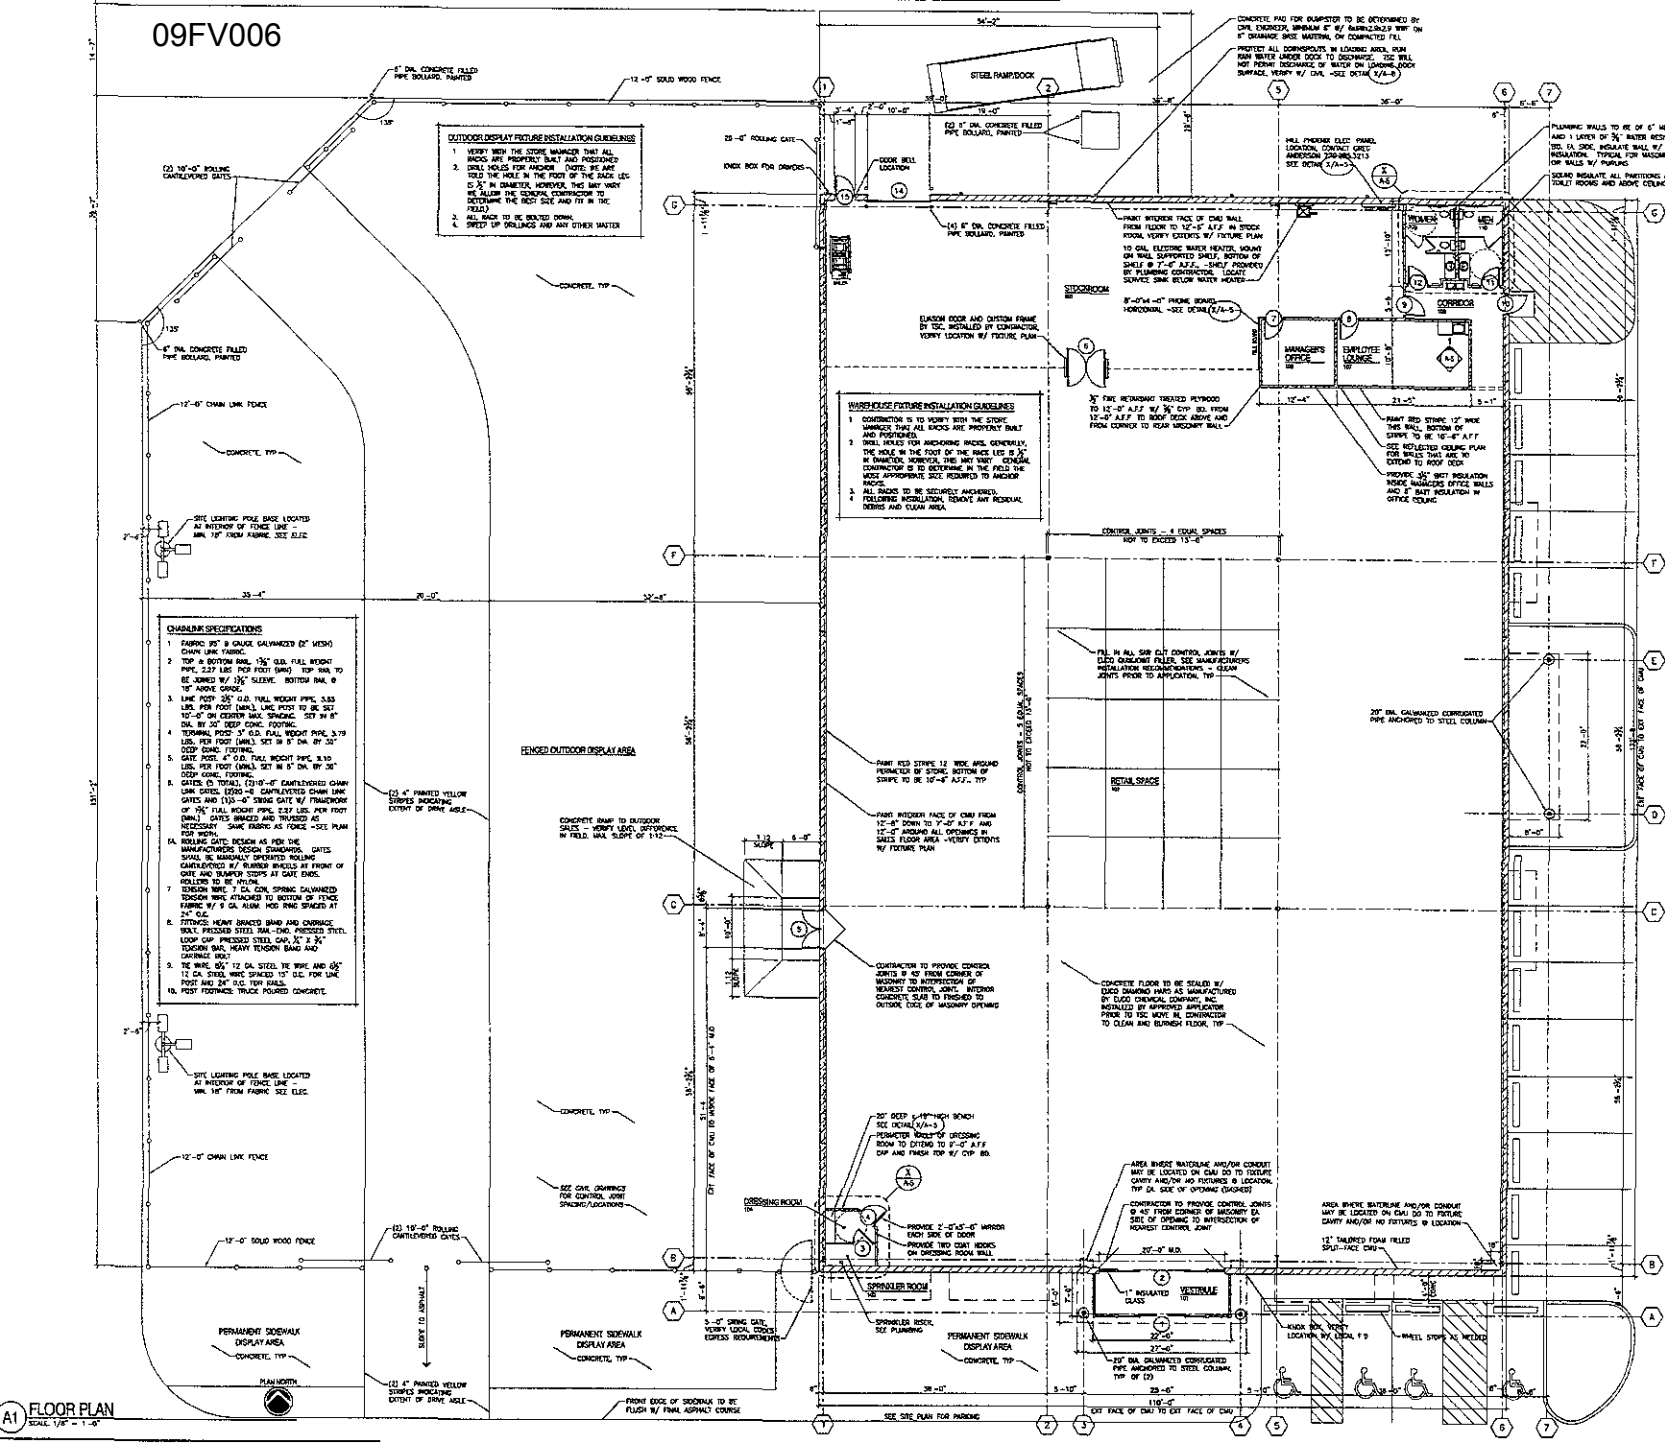

UPPER DECK ARCHITECTS, INC.
1301 W. DIANA ST., SUITE 212
RAPID CITY, SD 57703
PH: 605.721.0230
FAX: 605.721.0240

NO.	DESCRIPTION	DATE
1	100 SUBMITTAL	07/29/08

© UPPER DECK ARCHITECTS 2008

CONSULTANTS:

TRACTOR SUPPLY COMPANY
Rapid City, South Dakota

TSC

PROJECT NUMBER: 980
DRAWN BY: SF
CHECK BY: TF
SHEET TITLE: FLOOR PLAN

A-1