10PD019

RECEIVED

APR 29 2010

Rapid City Growth
Management Department

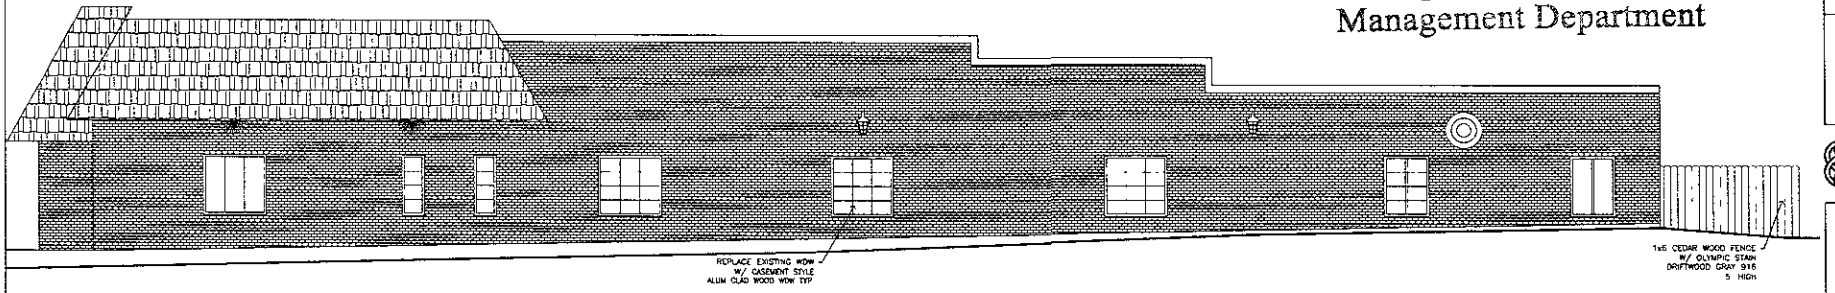

WEST ELEVATION

SCALE 1/4" = 1'-0"

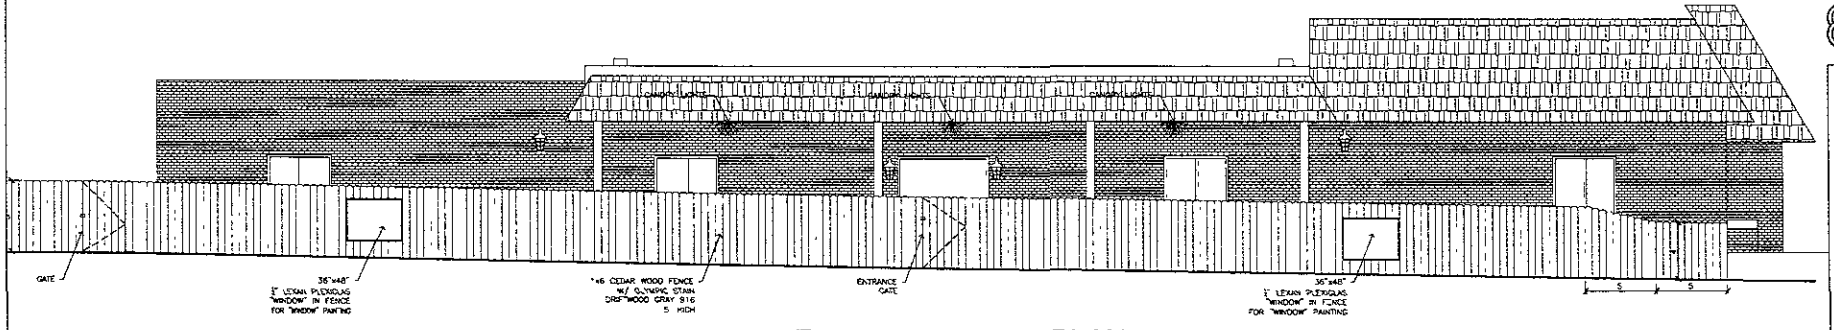

EAST ELEVATION PLAN

SCALE 1/4" = 1'-0"

Revisions

No	Date	Description	By

Project Number 0605-05
File Name 05-06-10
Drawn By LLL
Checked By LLL
Date 4-6-10

Henriksen, Inc.
526 Saint Joseph Street, Suite A
Rapid City, South Dakota 57701
Phone (605) 394-0189 Fax (605) 341-9288

East & West Elevations w/ Fence

Early Foundations Child Care Center
1123 Kansas City St. Rapid City, SD

REGISTERED ARCHITECT
REG. NO. 2835
HENRIKSEN

A3a

Drawing Number

10PD019

APR 2 9 2010

Rapid City Growth
Management Department

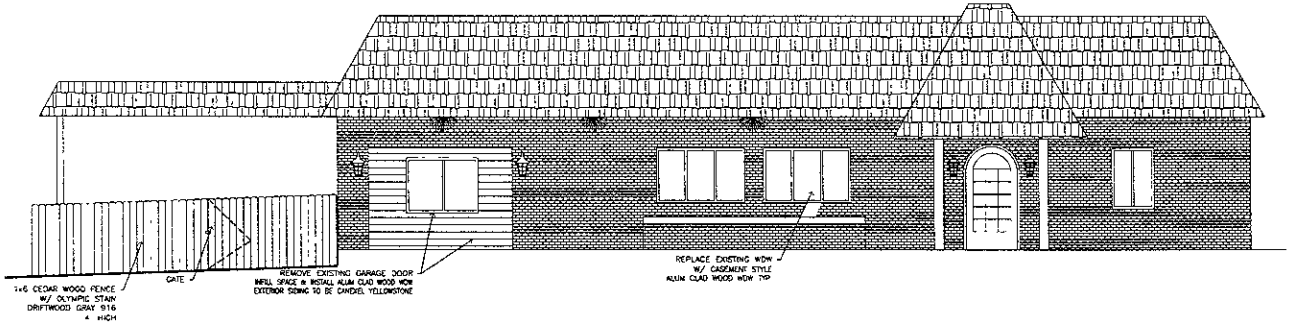

NORTH ELEVATION

SCALE 1/4" = 1'-0"

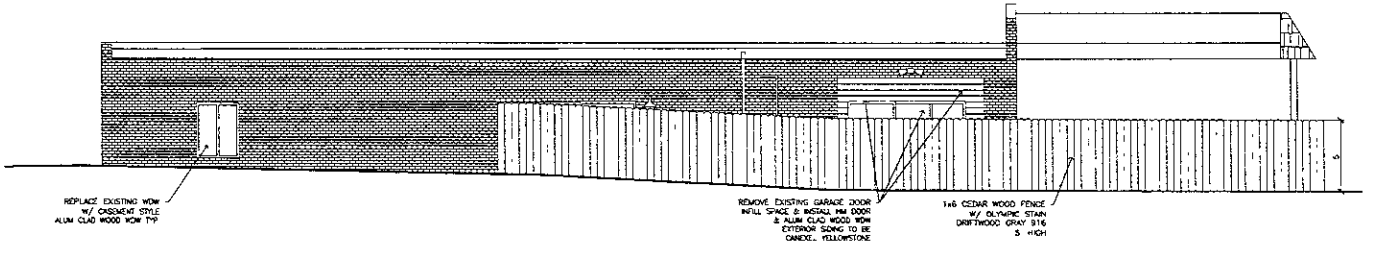

SOUTH ELEVATION

SCALE 1/4" = 1'-0"

Revisions

No.	Date	Description	By

Project Number 8PD16
File Name 8PD16.DWG
Drawn By LLL
Checked By LLH
Date 4-6-10

Henriksen, Inc.
526 Saint Joseph Street, Suite A
Rapid City, South Dakota 57701
Phone (605) 394-0180 Fax (605) 341-9288

North & South Elevation w/ Fence

Early Foundations Child Care Center
1123 Kansas City St. Rapid City, SD

REGISTERED ARCHITECT
2635
LEE HENRIKSEN
SOUTH DAKOTA

A4a
Drawing Number