10PD071

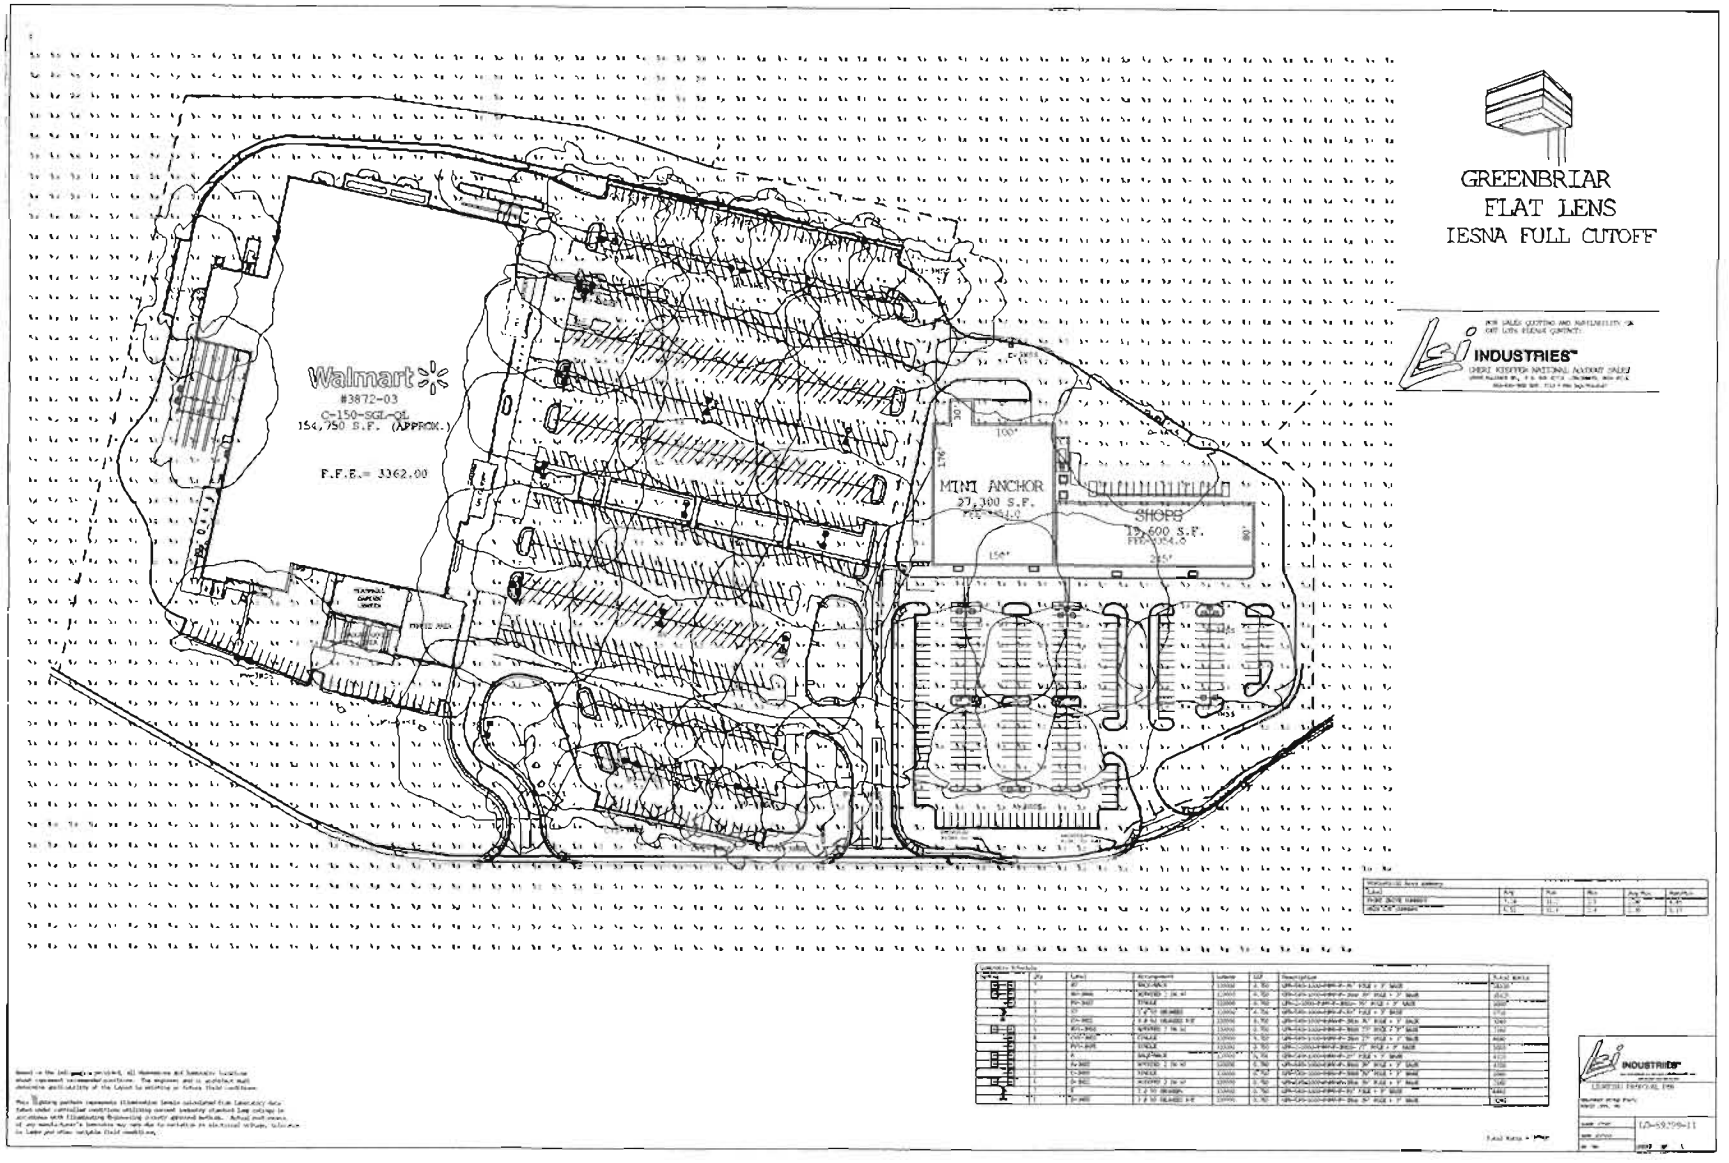

NOT FOR CONSTRUCTION

Wolverton & Associates

PROPOSED BLACK HILLS CENTER
Walmart #3872-03
RAPID CITY, PENNINGTON COUNTY, S.D.
BY: THF, STONERIDGE DEVELOPMENT, LLC
ST. LOUIS, MO

REVISIONS	BY

DRAWN BY DMN/CRP
CHECKED BY KJW
DATE 12/06/2010
SCALE
JOB No. 08-140
SHEET NUMBER SL-1

10PD071

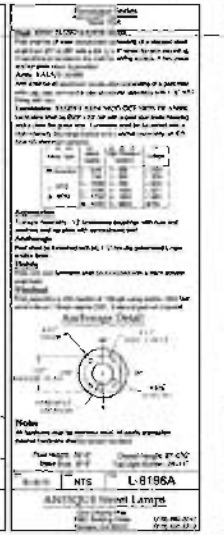

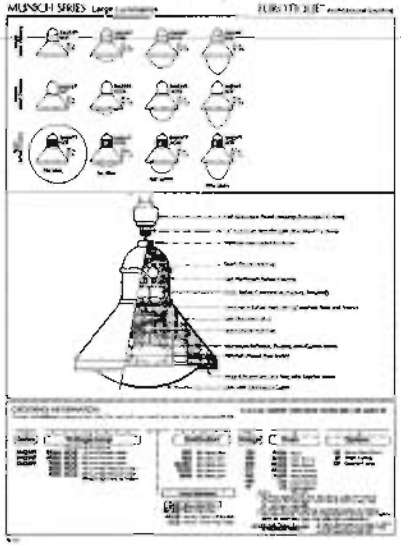

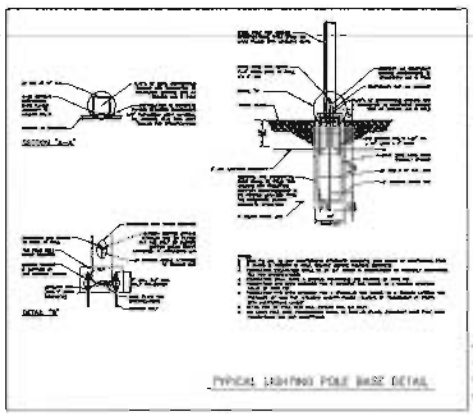

NOTES

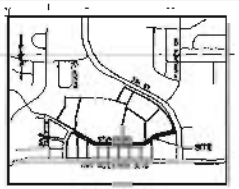

LOCATION MAP

UTILITY PLAN LEGEND

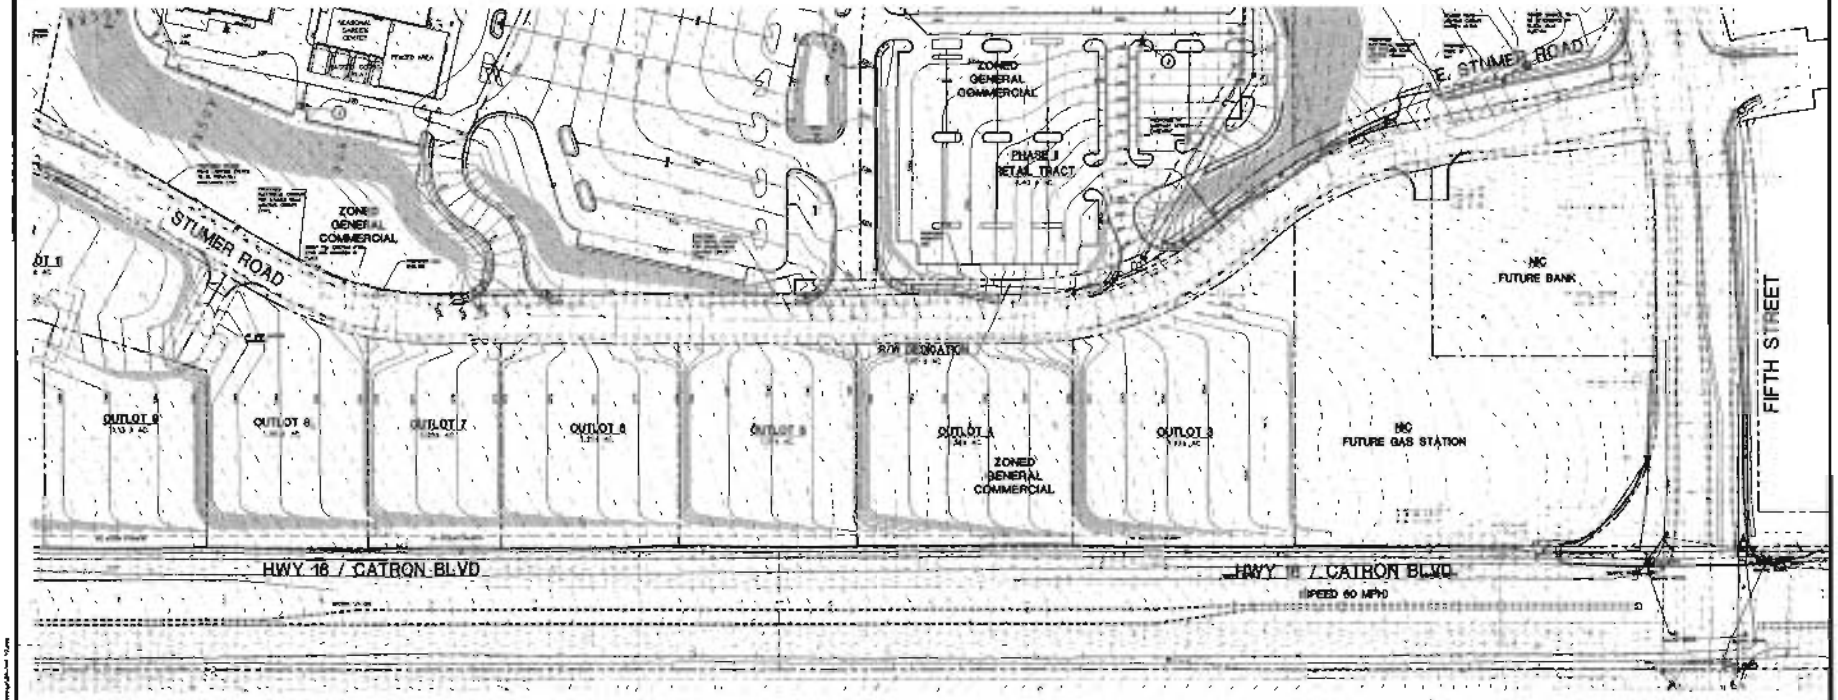

STUMER ROAD LIGHTING PLAN

GRAPHIC SCALE

Wolverton & Associates
Consulting Engineers • Land Surveyors

PROPOSED BLACK HILLS CENTER
Walmart# 3872-03
RAPID CITY, PENNINGTON COUNTY, S.D.
BY: THF, STONERIDGE DEVELOPMENT, LLC
ST. LOUIS, MO

REVISIONS	BY

DRAWN BY: DMH
CHECKED BY: KJW
DATE: 08/18/2010
SCALE: 1" = 60'
JOB NO.: 08-140
SHEET NUMBER: SR-L

10PD071

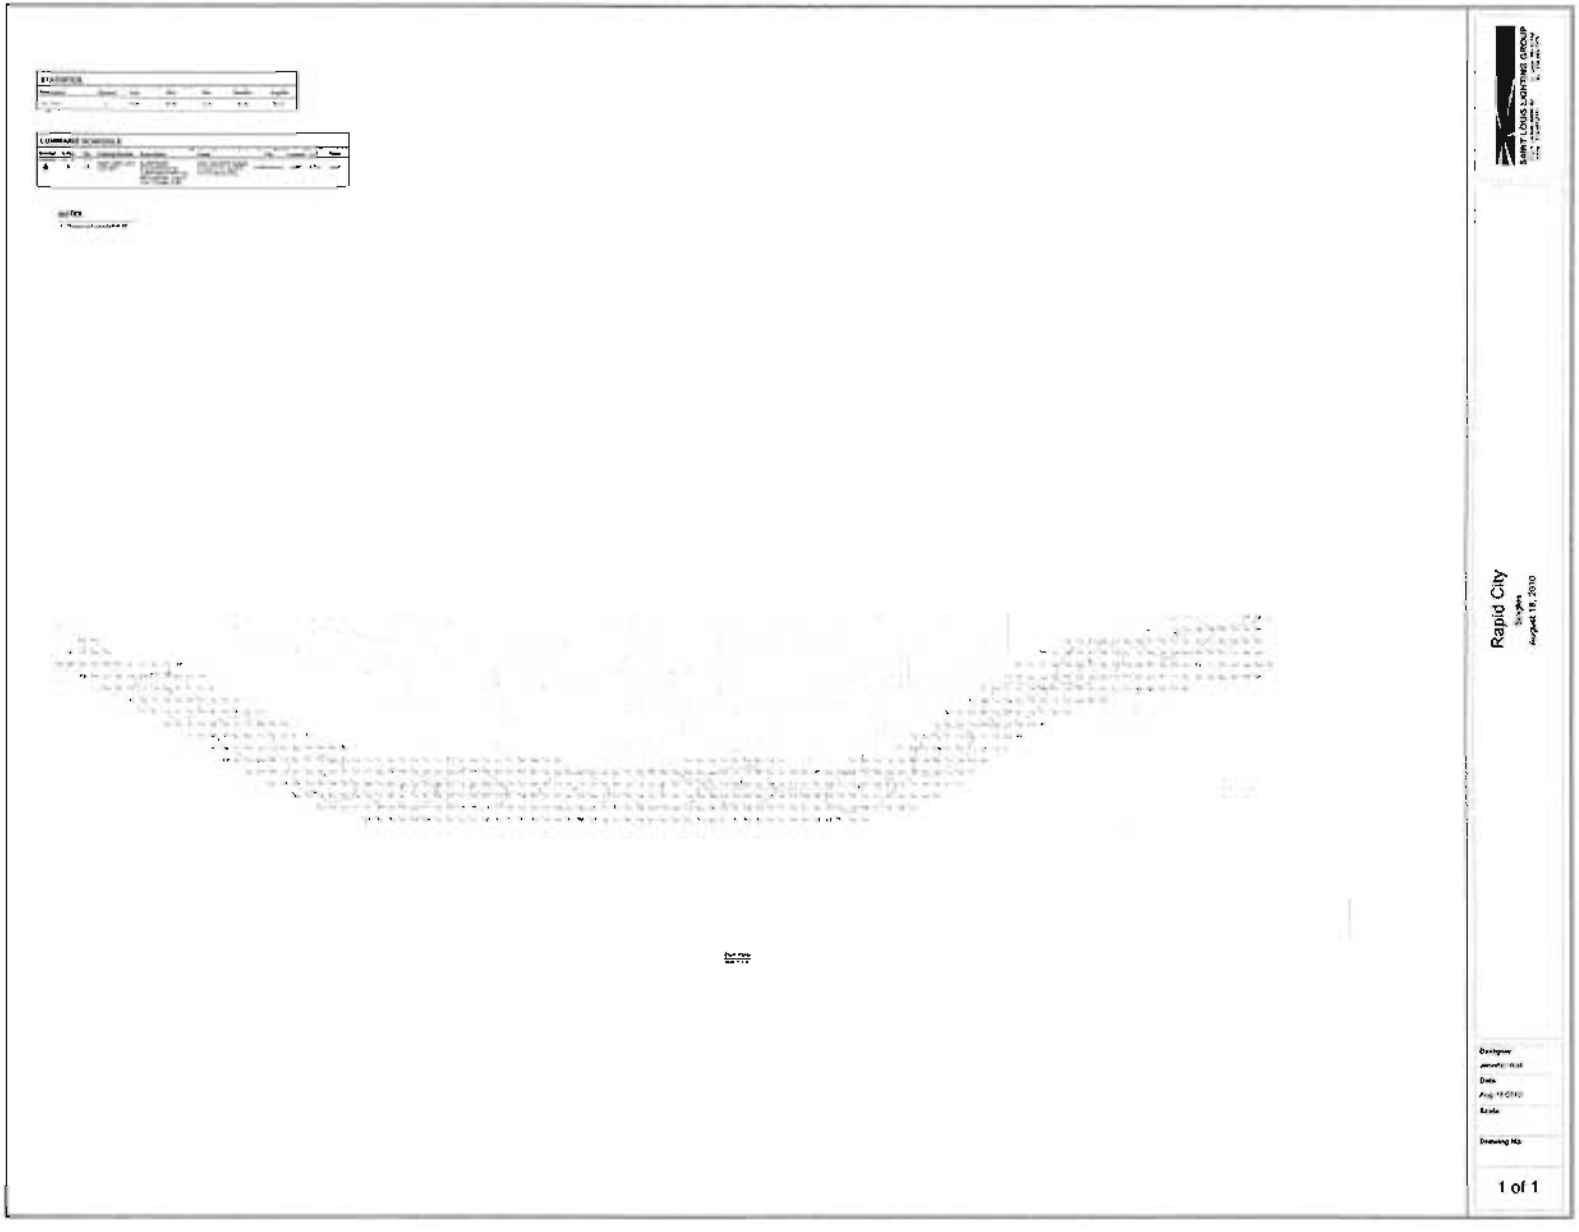

Wolverton & Associates

PROPOSED BLACK HILLS CENTER
Walmart # 3872-03
RAPID CITY, PENNINGTON COUNTY, S.D.
8Y, THF, STONERIDGE DEVELOPMENT, LLC
ST. LOUIS, MO

REVISIONS	BY

NOT FOR CONSTRUCTION

DRAWN BY DMN/CRP
CHECKED BY KJW
DATE
SCALE
JOB 05-140
SHEET NUMBER
1 OF 1