PW013112-33

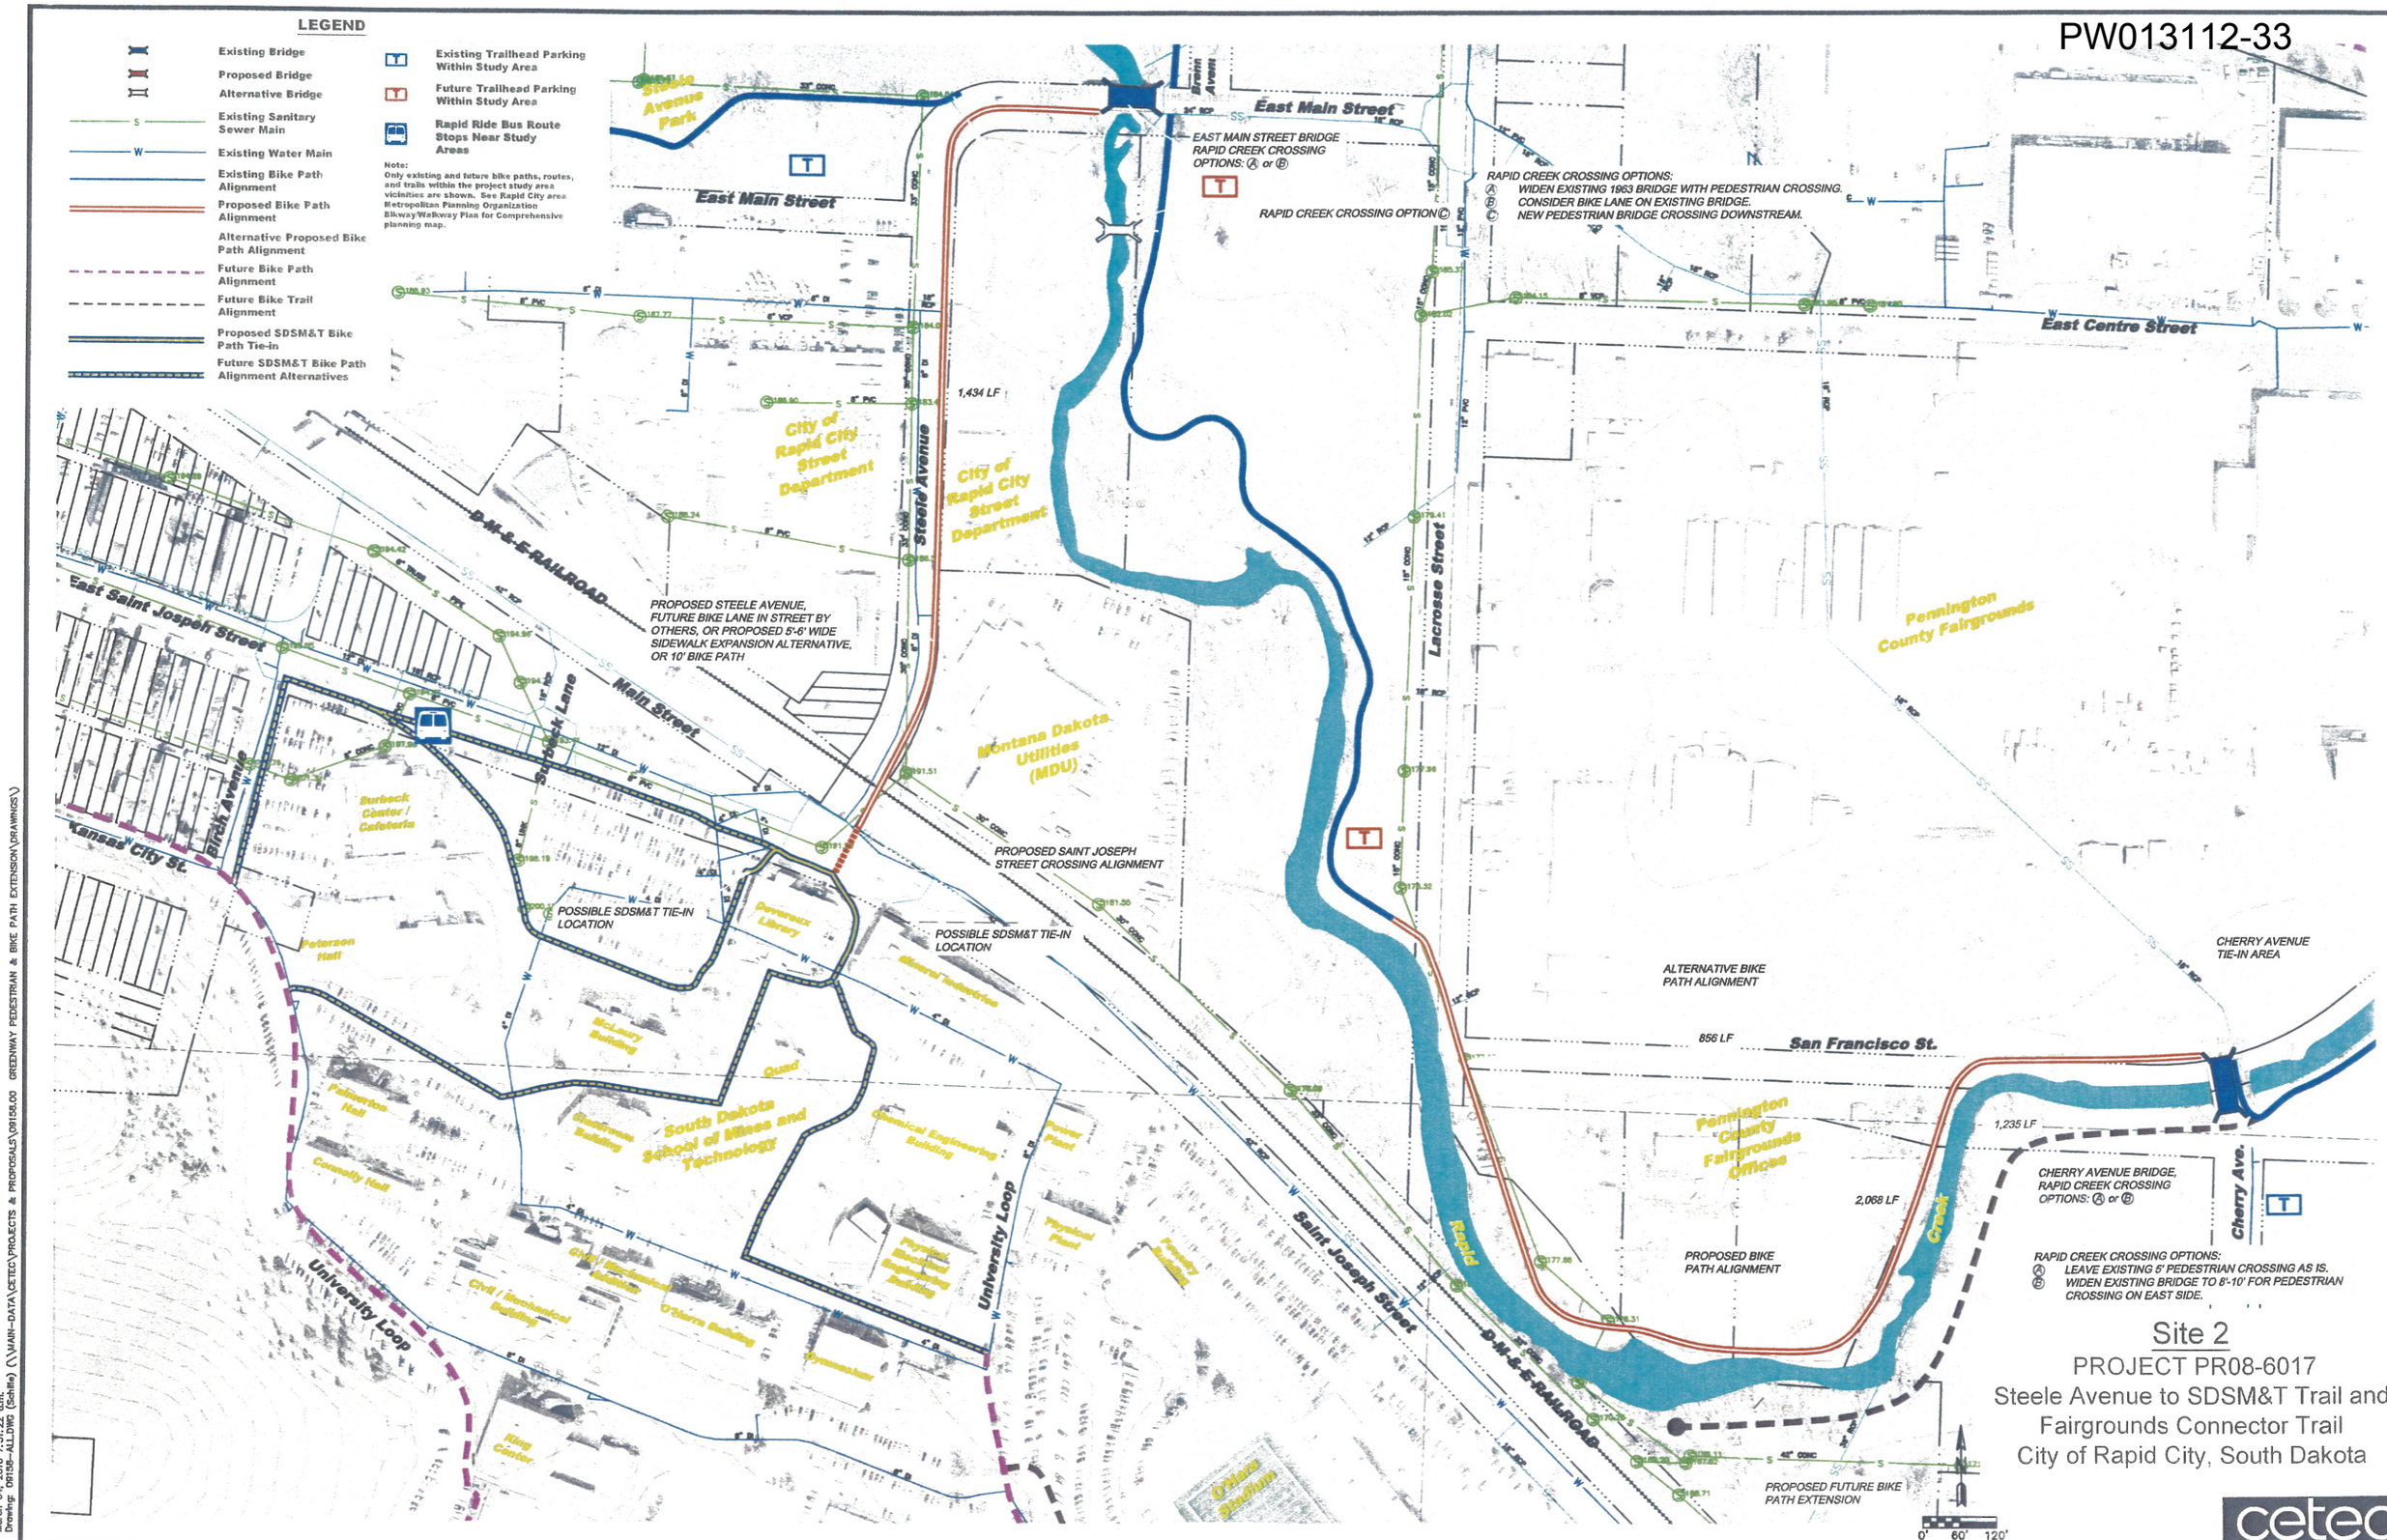

March 04, 2010 7:51:22 a.m.
Drawing: 08158-ALL.DWG (Schille) (\\MAIN-DATA\CETEC\PROJECTS & PROPOSALS\08158.00 GREENWAY PEDESTRIAN & BIKE PATH EXTENSION\DRAWINGS\)