EXHIBIT "A"

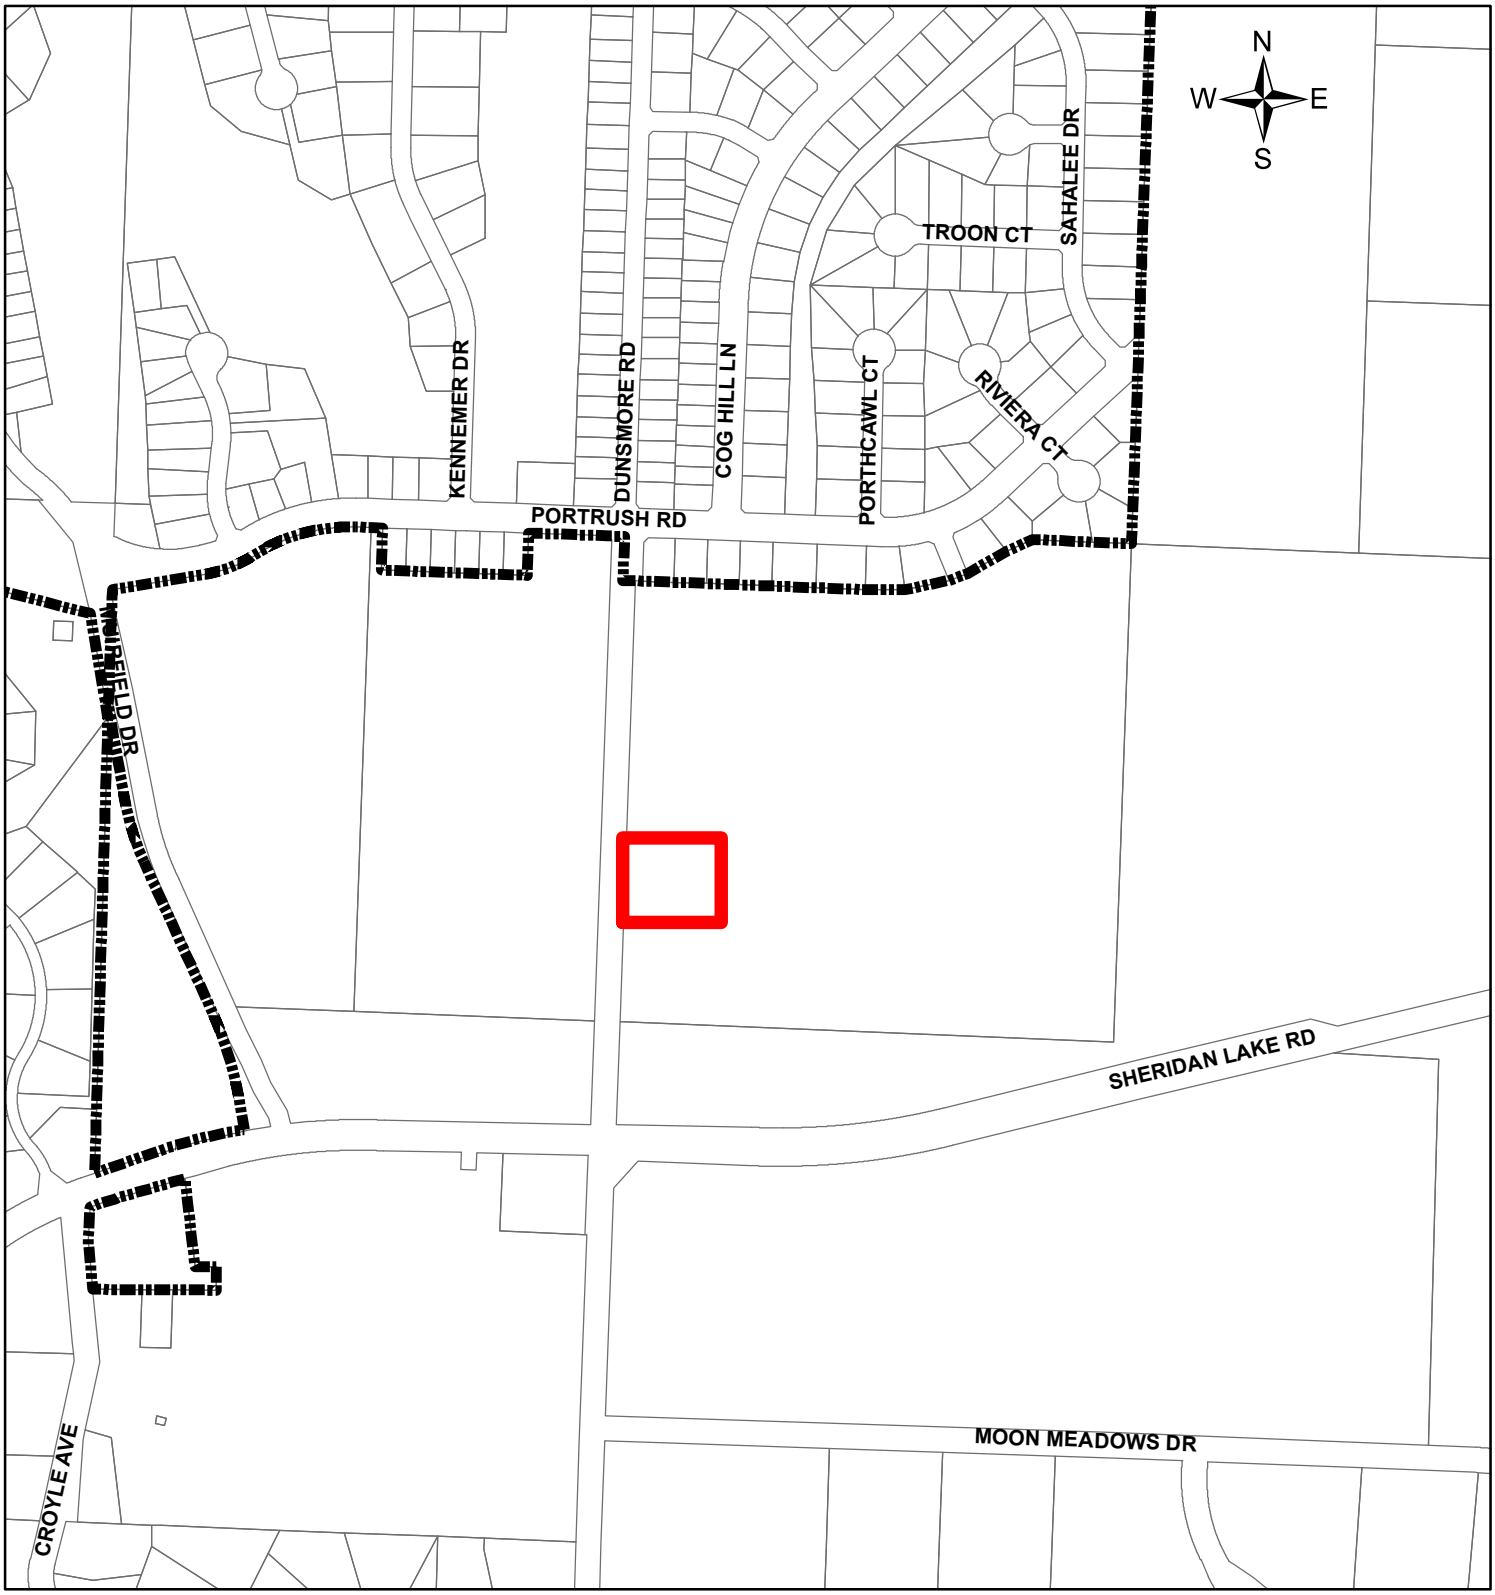

DUNSMORE ROAD
DRAINAGE OUTLET REPAIRS
PROJECT NO. 14-2202 CIP NO. 51032