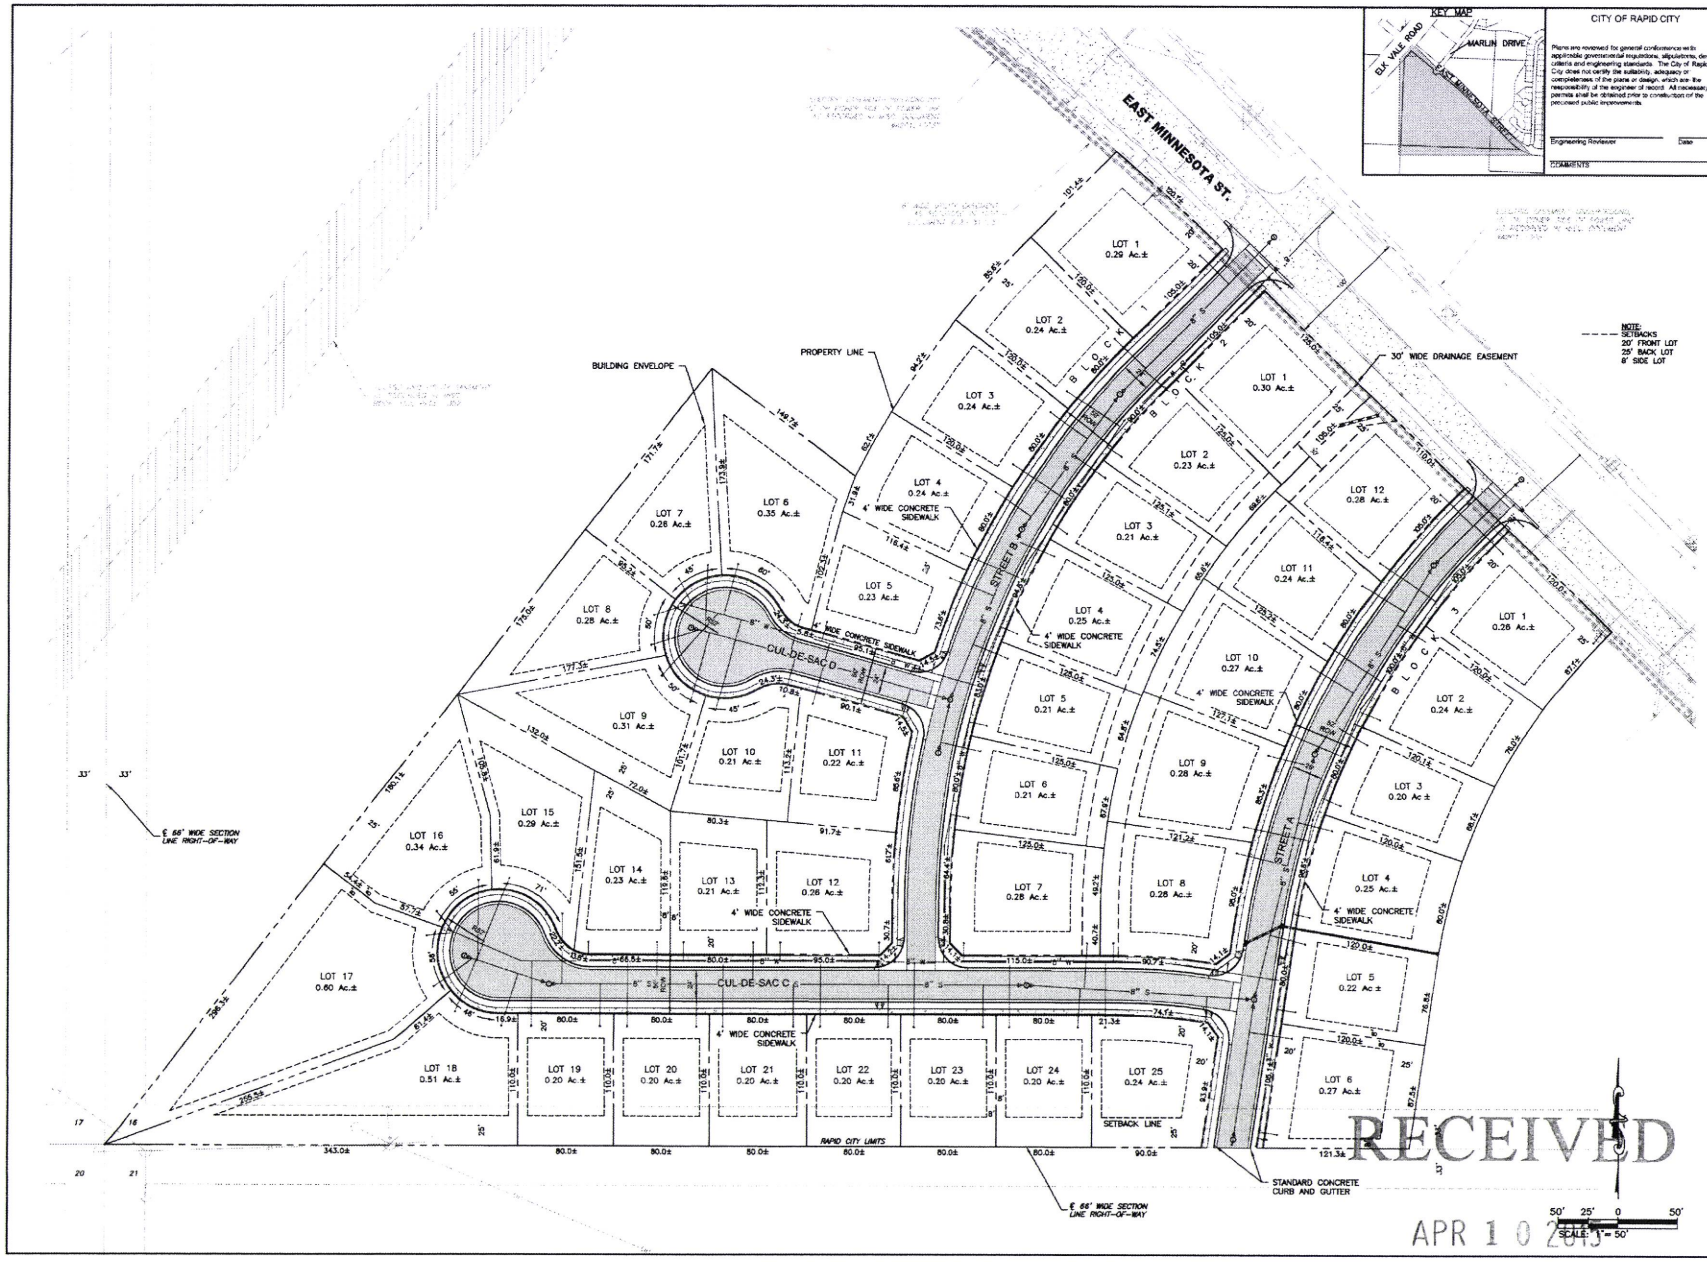

CITY OF RAPID CITY

Plans are reviewed for general conformance with applicable governmental regulations, stipulations, design criteria and engineering standards. The City of Rapid City does not certify the suitability, adequacy or completeness of the plans or design, which are the responsibility of the engineer of record. All necessary permits shall be obtained prior to construction of the proposed public improvements.

Engineering Reviewer Date

COMMENTS:

Submittals:
4-10-2015
PRELIMINARY
SUBDIVISION PLANS

Revisions:

Internal Job No:	Designed By:	Drawn By:
DDI #14-0707	MS	PMM

Surveyed By: RENNER ASSOCIATES
Survey Date: 1/2015

PRELIMINARY FOR REVIEW ONLY

DREAM DESIGN
INTERNATIONAL, INC.
ENGINEERING, LANDSCAPE ARCHITECTURE, LAND PLANNING, CONSTRUCTION ADMINISTRATION
528 KANSAS CITY STREET, SUITE 4, RAPID CITY, SD 57701
PHONE: (605) 348-0538 FAX: (605) 348-0545 WWW.DREAMDESIGNINC.COM

Project Name:
ELKS CROSSING
PHASE 4
RAPID CITY, PENNINGTON COUNTY, SD

Sheet Name:
SITE PLAN

Sheet Number
2 of 4

RECEIVED
APR 10 2015
Rapid City Community Planning
& Development Services

X:\700-749\707 Elks Crossing Phase 4\Drawings\SHEETS\Preliminary Subdivision Sheets\SITE PLAN.dwg 4/10/2015 10:32am