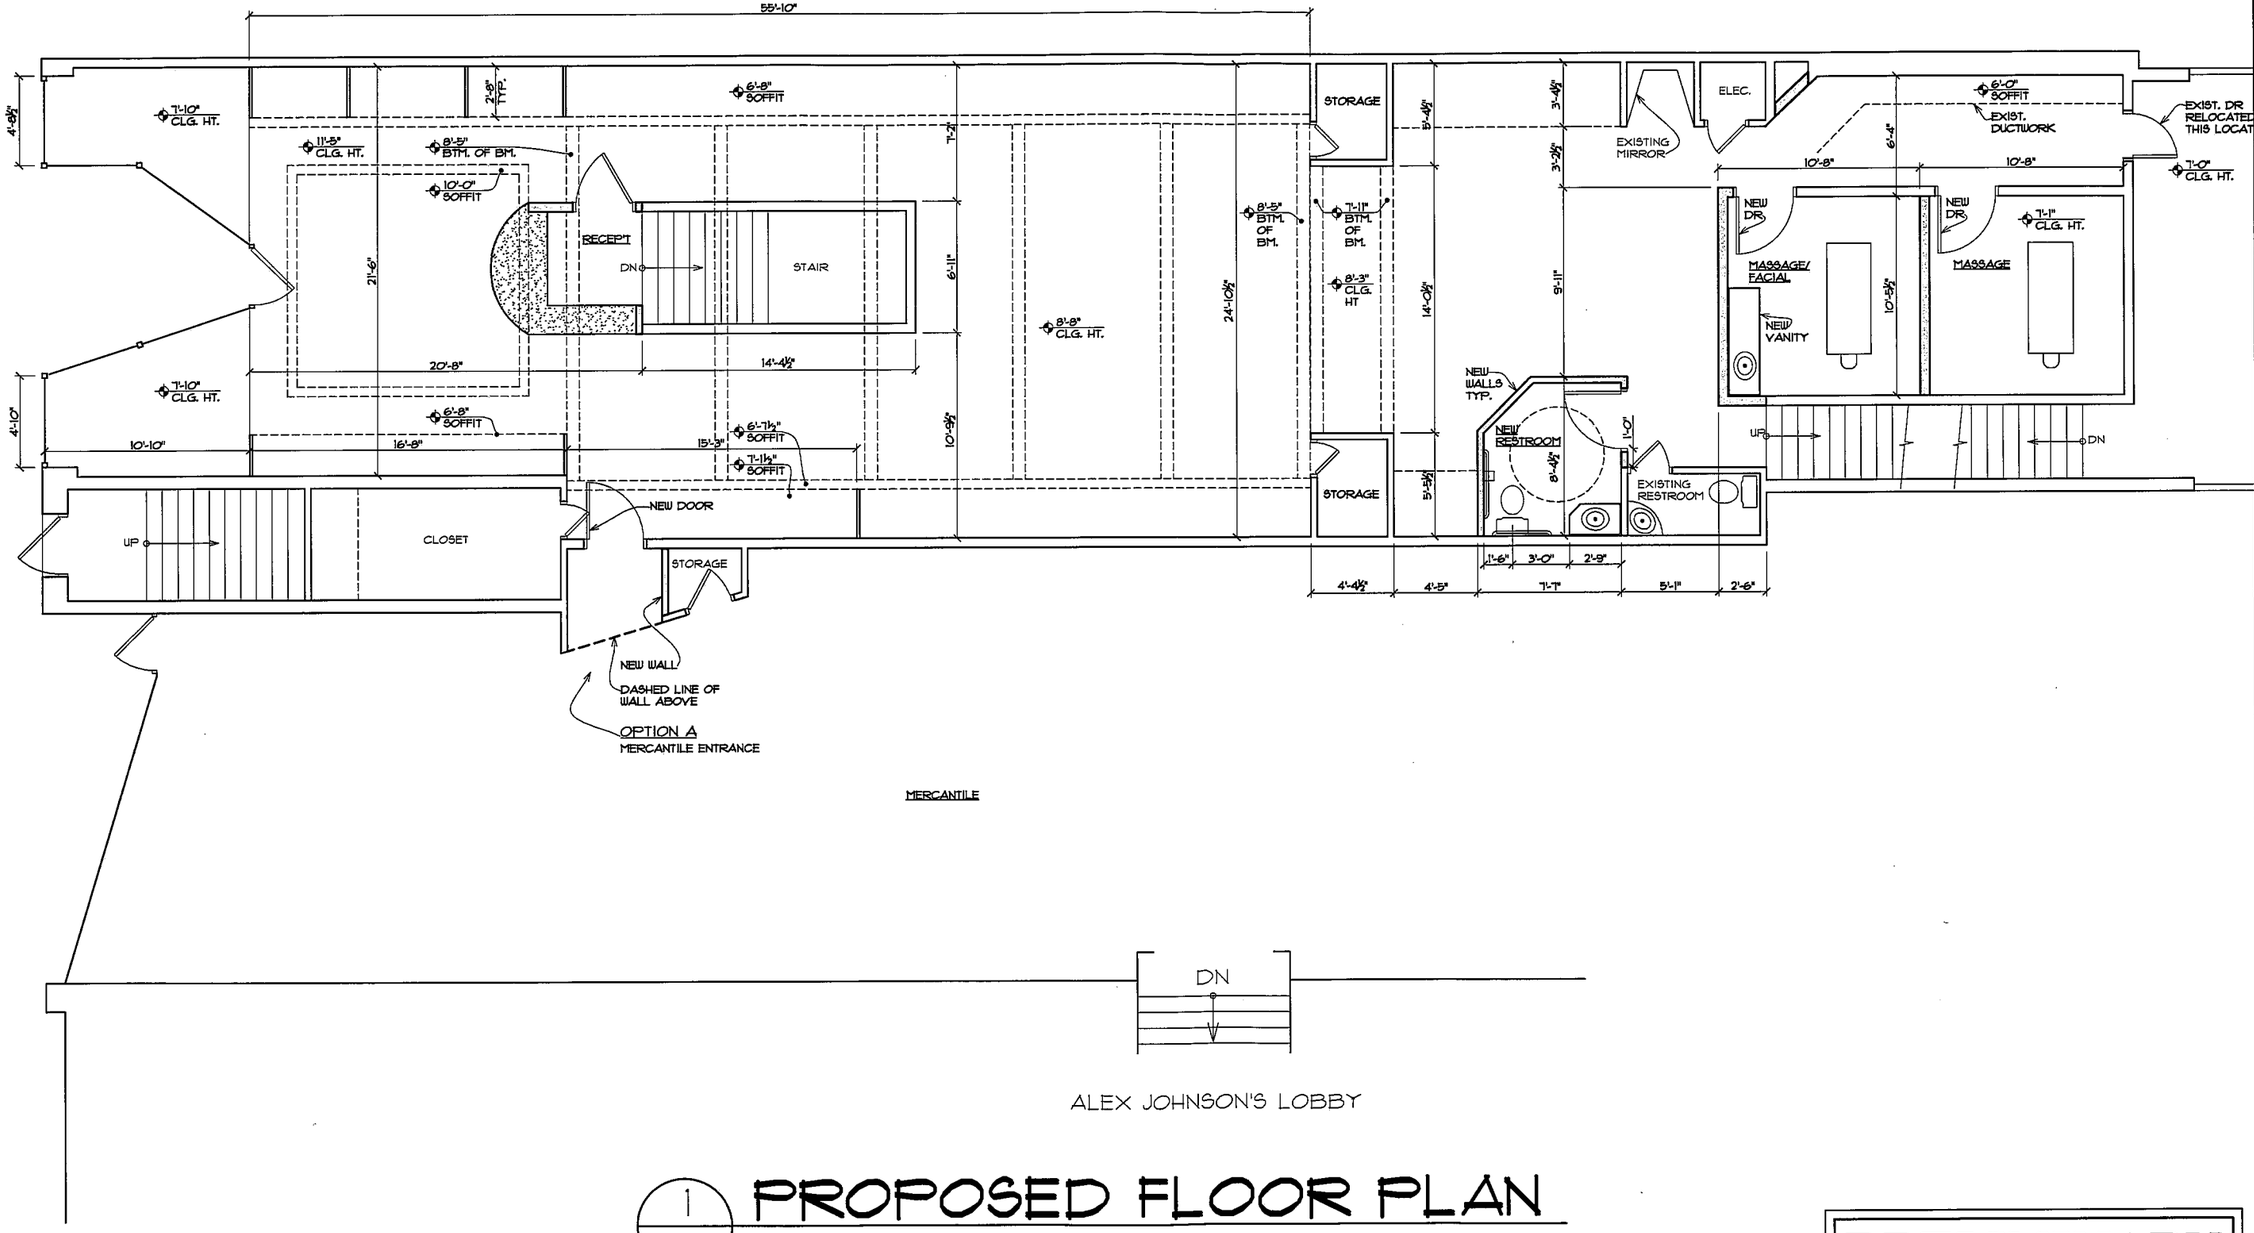


1 / P1 PROPOSED FLOOR PLAN

SCALE: ⅛" = 1'-0"

PRELIMINARY
NOT FOR CONSTRUCTION
1/13/10

COPYRIGHT 2007. ALL RIGHTS RESERVED. NO PART OF THIS DOCUMENT MAY BE REPRODUCED IN ANY FORM OR BY ANY MEANS WITHOUT PERMISSION FROM LUND ASSOCIATES, LTD.

# ALEX JOHNSON SALON AND SPA

RAPID CITY, SD

SHEET TITLE: PROPOSED FLOOR PLAN

DRAWN BY: LH

DATE: 01/13/10

CADD FILE: SD

COMM. NO.: 09025

LUND ASSOCIATES LTD.

P1