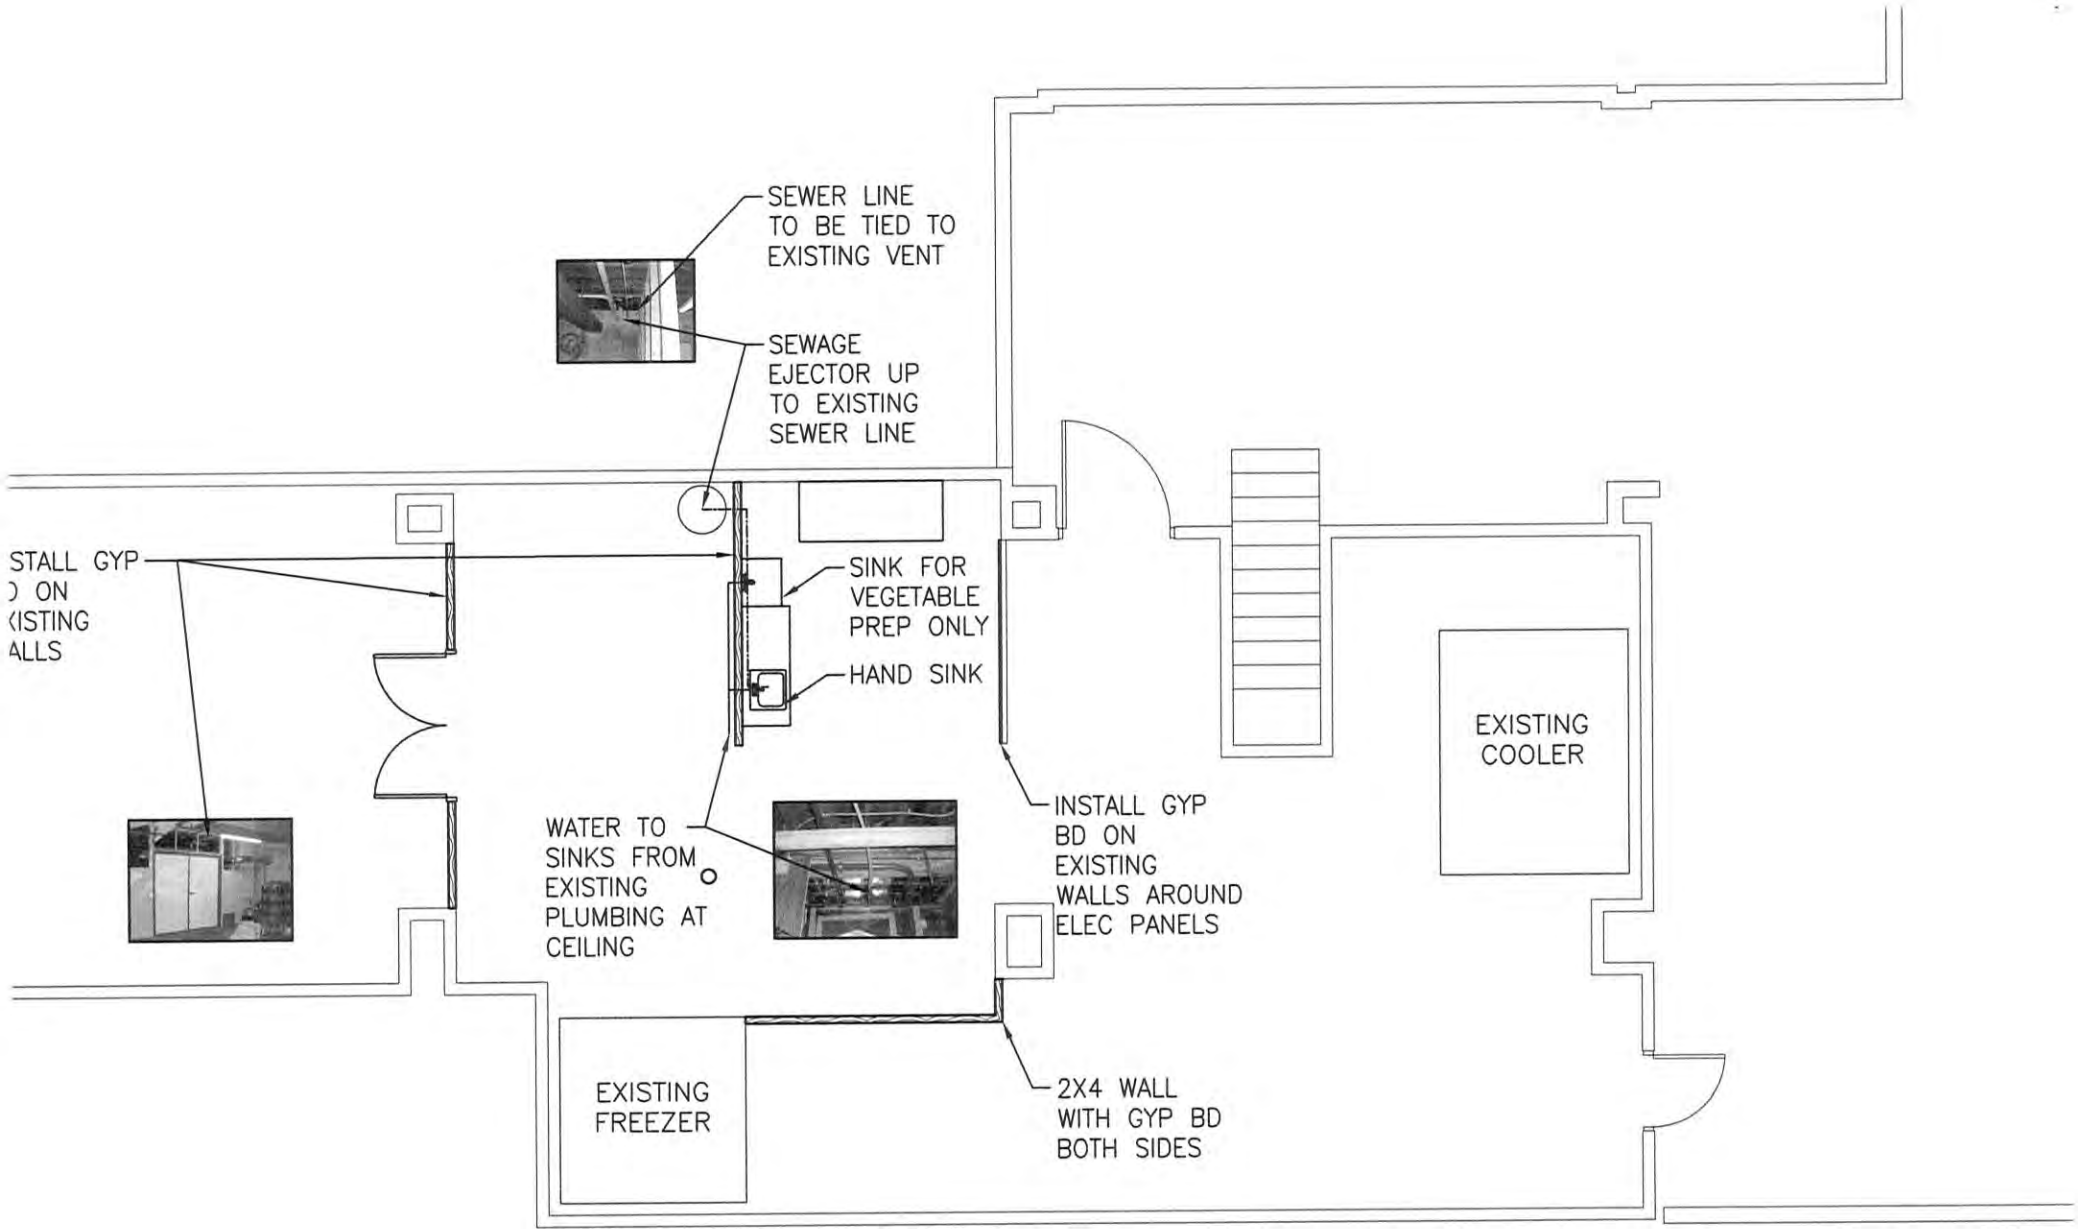

PLAN NO

EMENT – ADD WALLS AND PLUMBING