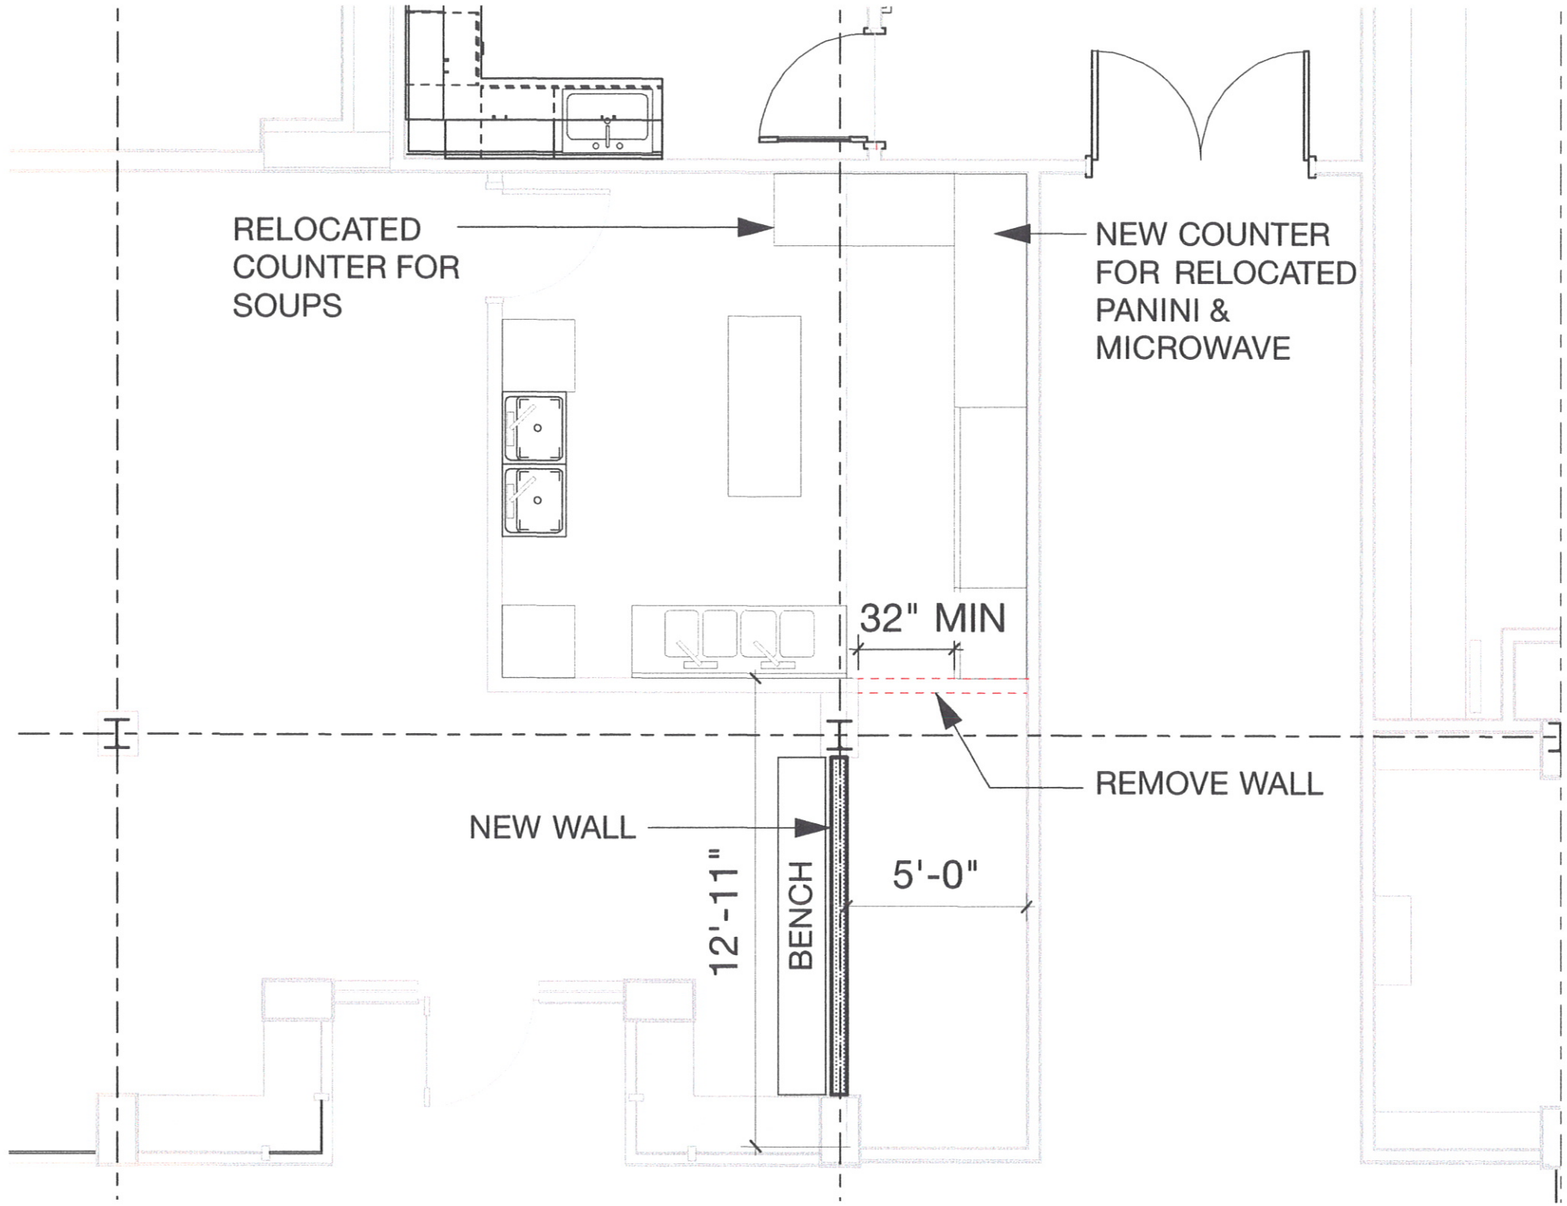
RELOCATED COUNTER FOR SOUPS
NEW COUNTER FOR RELOCATED PANINI & MICROWAVE
32" MIN
REMOVE WALL
NEW WALL
12'-11"
BENCH
5'-0"

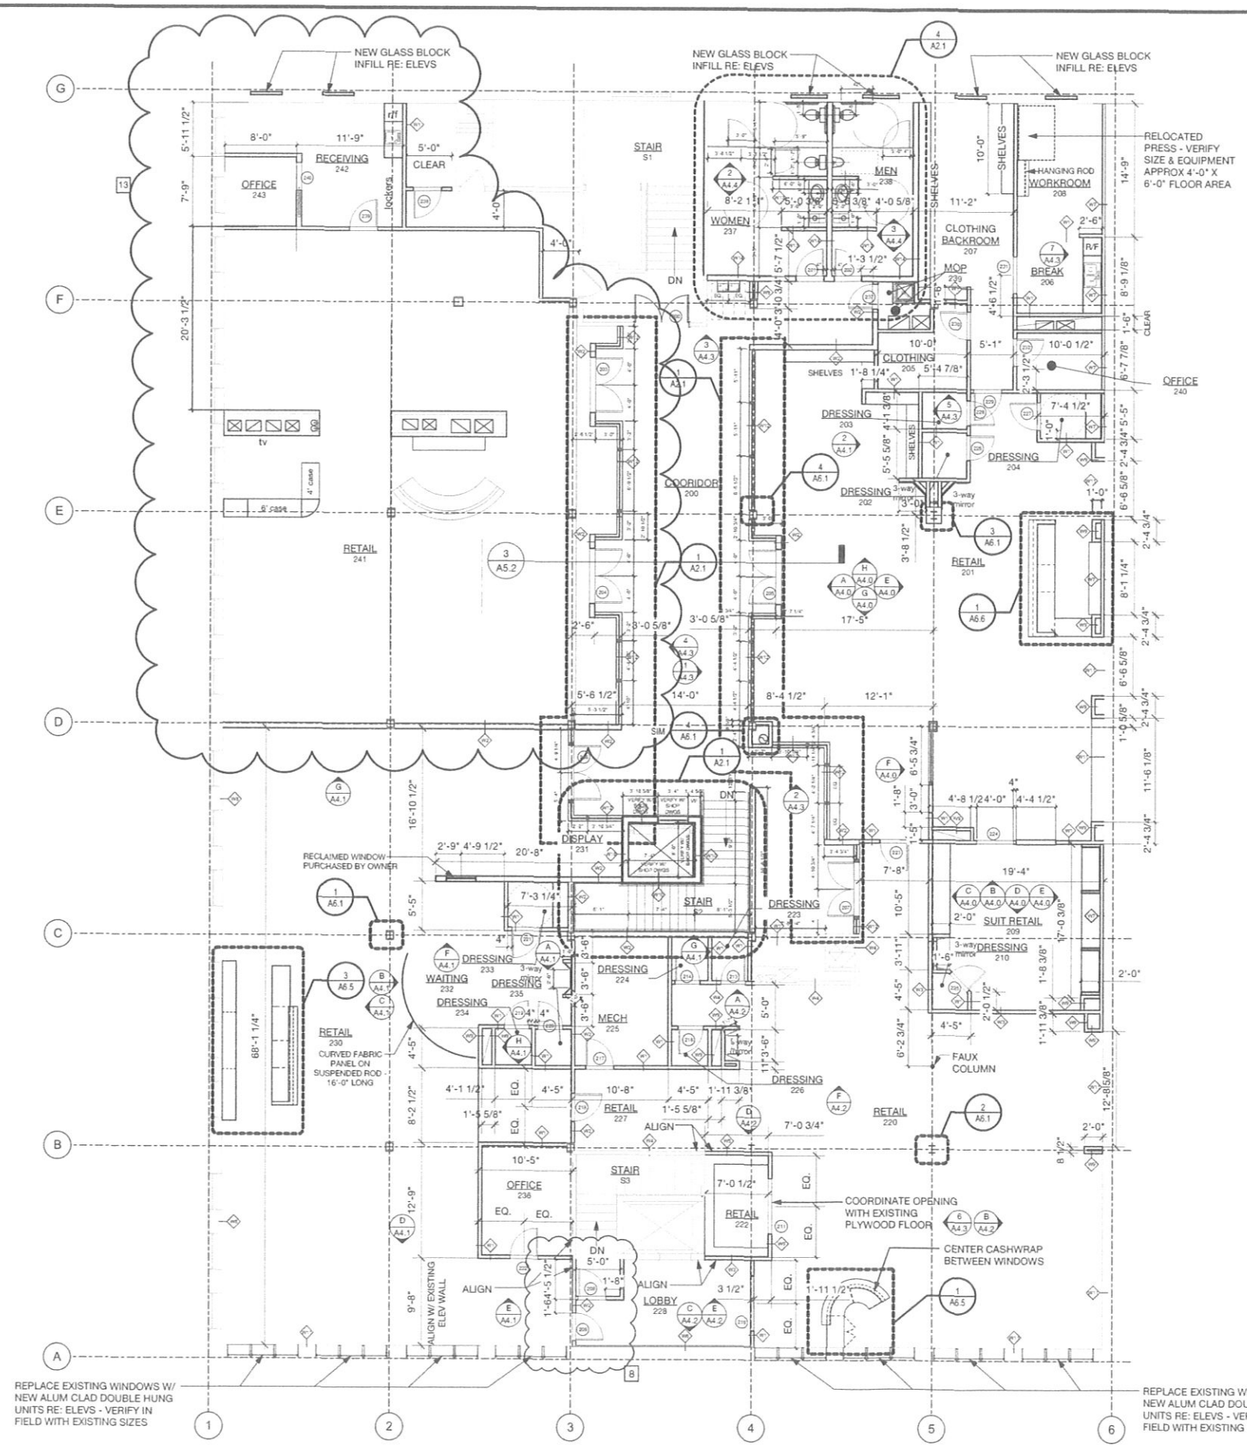

LEGEND

- EXISTING WALL TO REMAIN
- NEW WALL
- WALL TAG
- ROOM XXX — ROOM TAG
- DOOR TAG

1 / A2.0 Second Floor Plan
Scale 1/8 = 1'-0"

N
PLAN NORTH

EMA
Eric Morris Architecture, LLC
605.787.0710
514 Vivel Blvd
Rapid City, SD 57701
eric@ericmorrisarchitecture.com

REGISTERED PROFESSIONAL ARCHITECT
ERIC J. MORRIS
No. 3991
SOUTH DAKOTA

512 Main Street
Second Floor Renovation
Rapid City, SD 57701

revisions

ADD 1 - 06/04/12
ASI 1 - 07/01/12
ASI 2 - 07/09/12
ASI 3 - 07/10/12
ASI 4 - 07/12/12
ASI 6 - 07/16/12
ASI 7 - 07/18/12
ASI 8 - 07/19/12
ASI 13 - 08/16/12

date

5/25/12

A2.0