01PD024

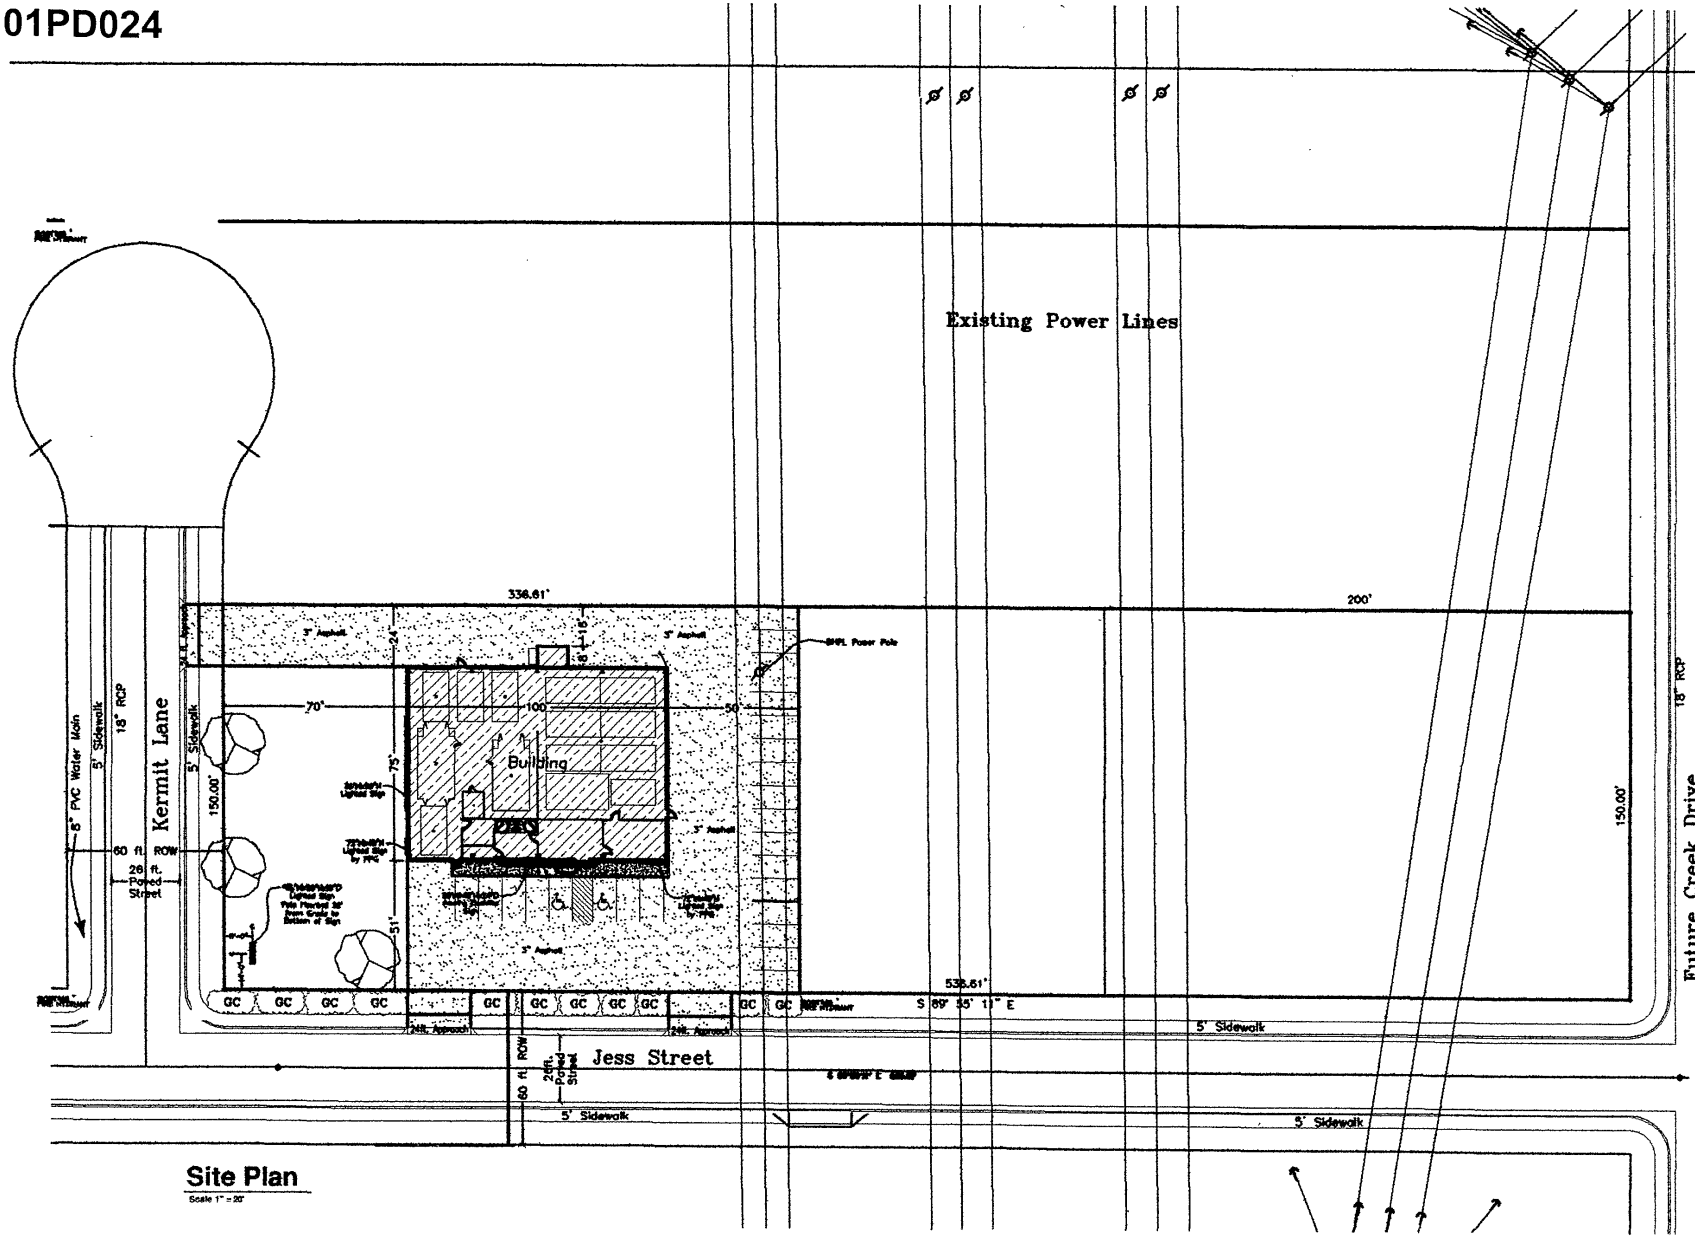

Site Plan

Scale 1" = 20'

Auto Body Crafters

Signage Layout

REVISIONS
NO. DATE

C1 of 1