02PD022

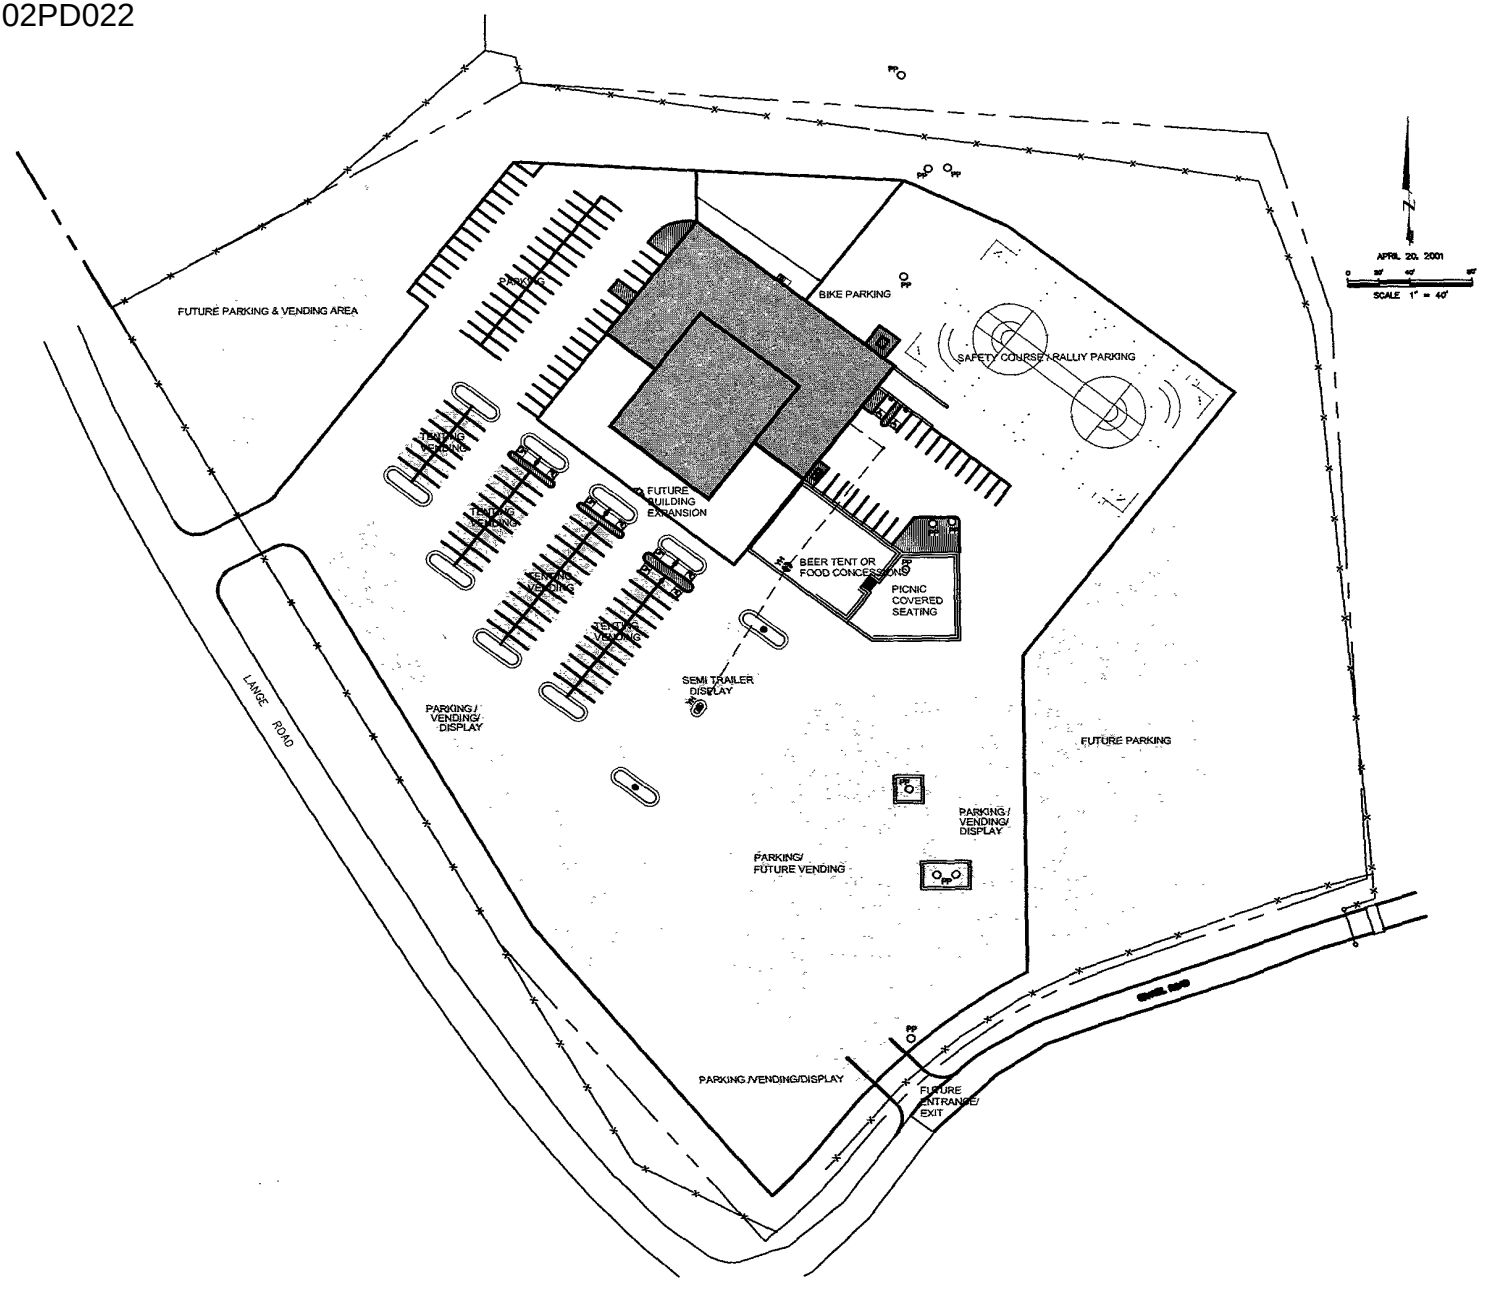
FUTURE PARKING & VENDING AREA
PARKING
BIKE PARKING
SAFETY COURSE/ RALLIY PARKING
TENTING VENDING
TENTING VENDING
TENTING VENDING
TENTING VENDING
FUTURE BUILDING EXPANSION
BEER TENT OR FOOD CONCESSIONS
PICNIC COVERED SEATING
SEMI TRAILER DISPLAY
PARKING / VENDING/ DISPLAY
LANGE ROAD
FUTURE PARKING
PARKING / VENDING/ DISPLAY
PARKING/ FUTURE VENDING
PARKING /VENDING/DISPLAY
FUTURE ENTRANCE/ EXIT
APRIL 20, 2001
SCALE 1" = 40'