02PD028

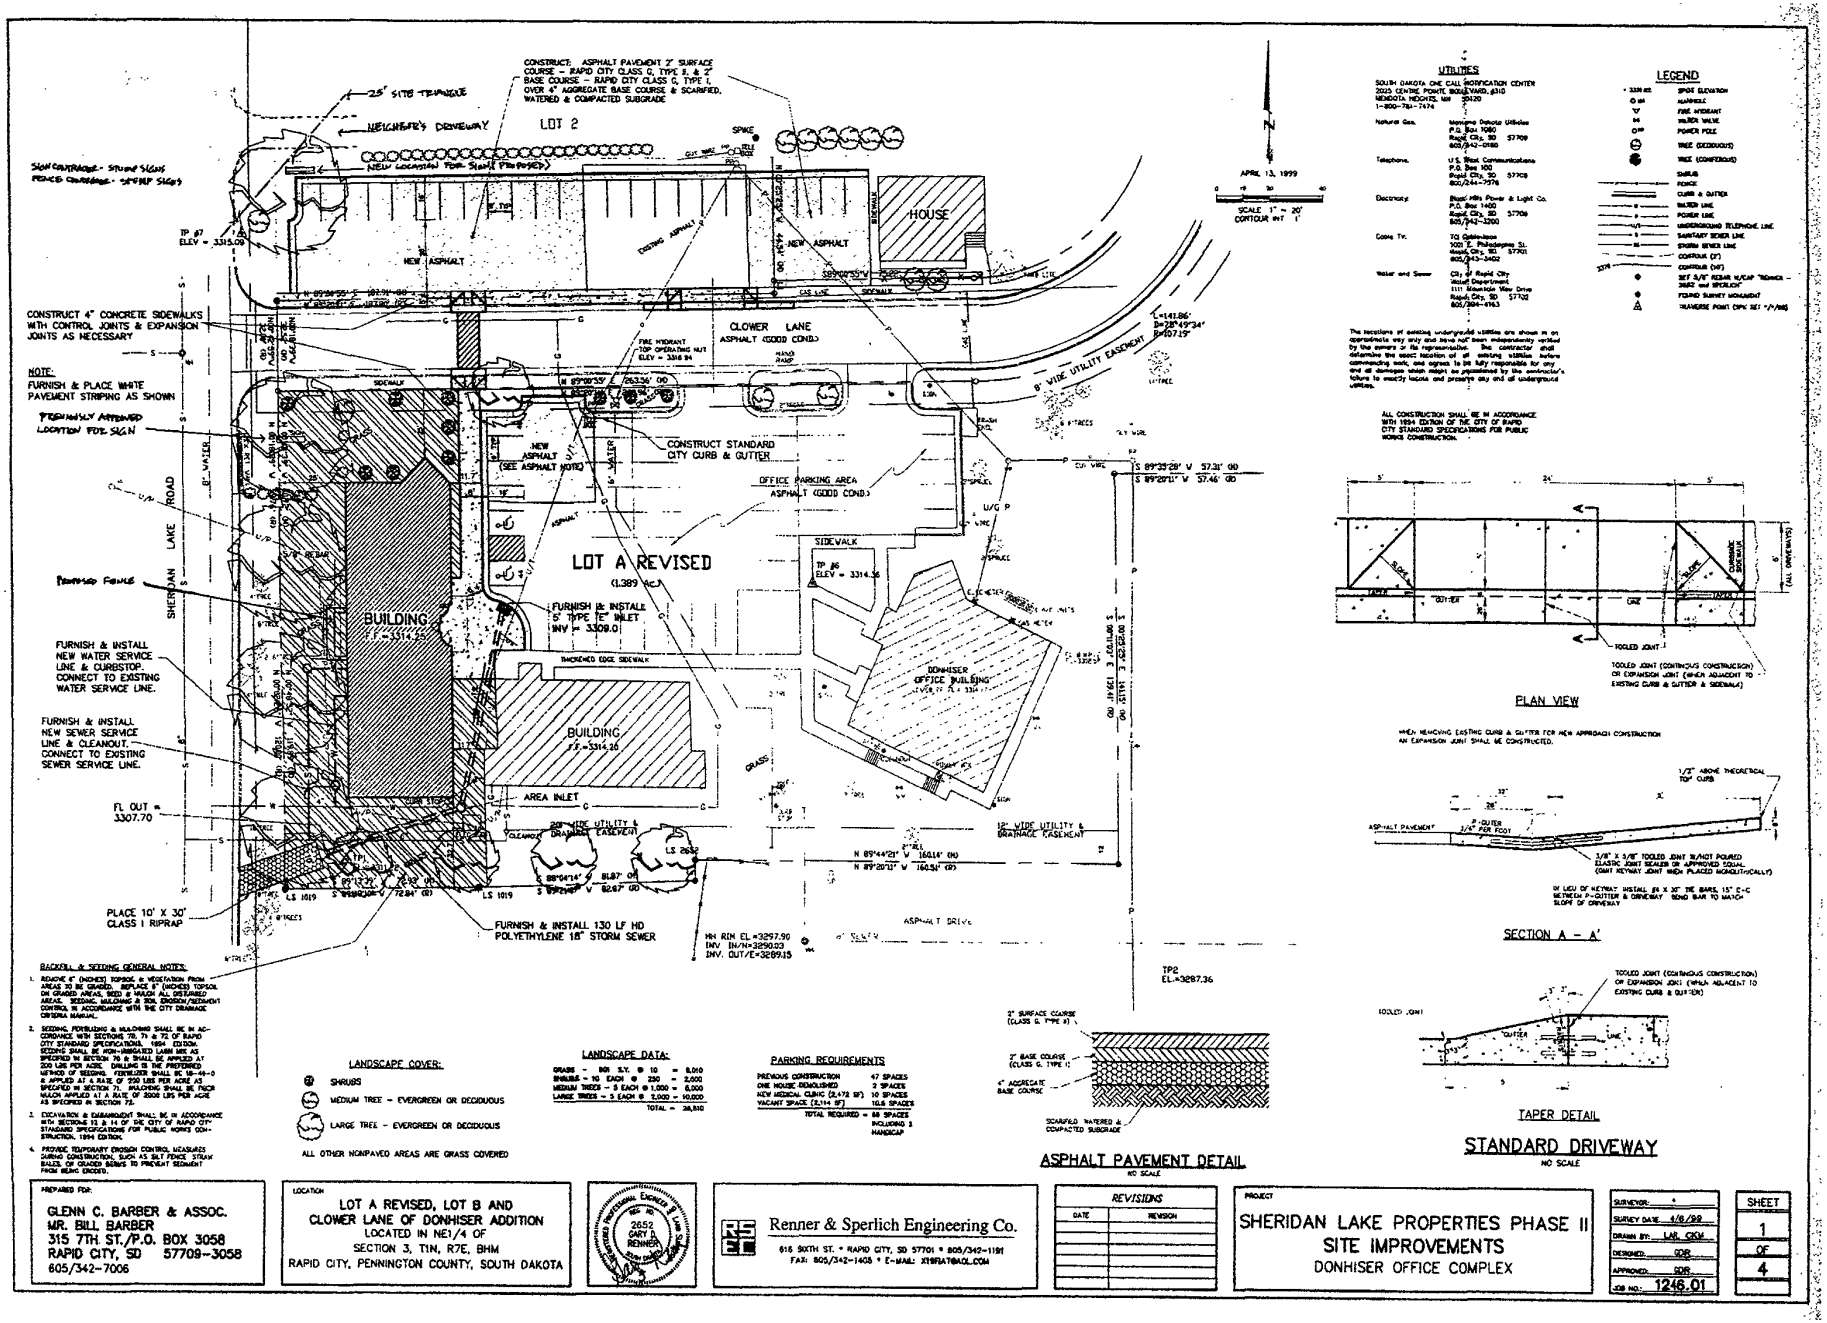

PREPARED FOR:
GLENN C. BARBER & ASSOC.
MR. BILL BARBER
315 7TH ST./P.O. BOX 3058
RAPID CITY, SD 57709-3058
605/342-7006

LOCATION
LOT A REVISED, LOT B AND CLOWER LANE OF DONHISER ADDITION
LOCATED IN NE1/4 OF
SECTION 3, T1N, R7E, BHM
RAPID CITY, PENNINGTON COUNTY, SOUTH DAKOTA

REGISTERED PROFESSIONAL ENGINEER
REG. NO. 2852
GARY D. RENNER
SOUTH DAKOTA

Renner & Sperlich Engineering Co.
615 SIXTH ST. * RAPID CITY, SD 57701 * 605/342-1191
FAX: 605/342-1408 * E-MAIL: XTERIAT@AOL.COM

REVISIONS
DATE	REVISION

PROJECT
SHERIDAN LAKE PROPERTIES PHASE II
SITE IMPROVEMENTS
DONHISER OFFICE COMPLEX

SURVEYOR:	
SURVEY DATE:	4/6/99
DRAWN BY:	LAR, GCM
DESIGNED:	GDR
APPROVED:	GDR
JOB NO.:	1246.01

SHEET 1 OF 4