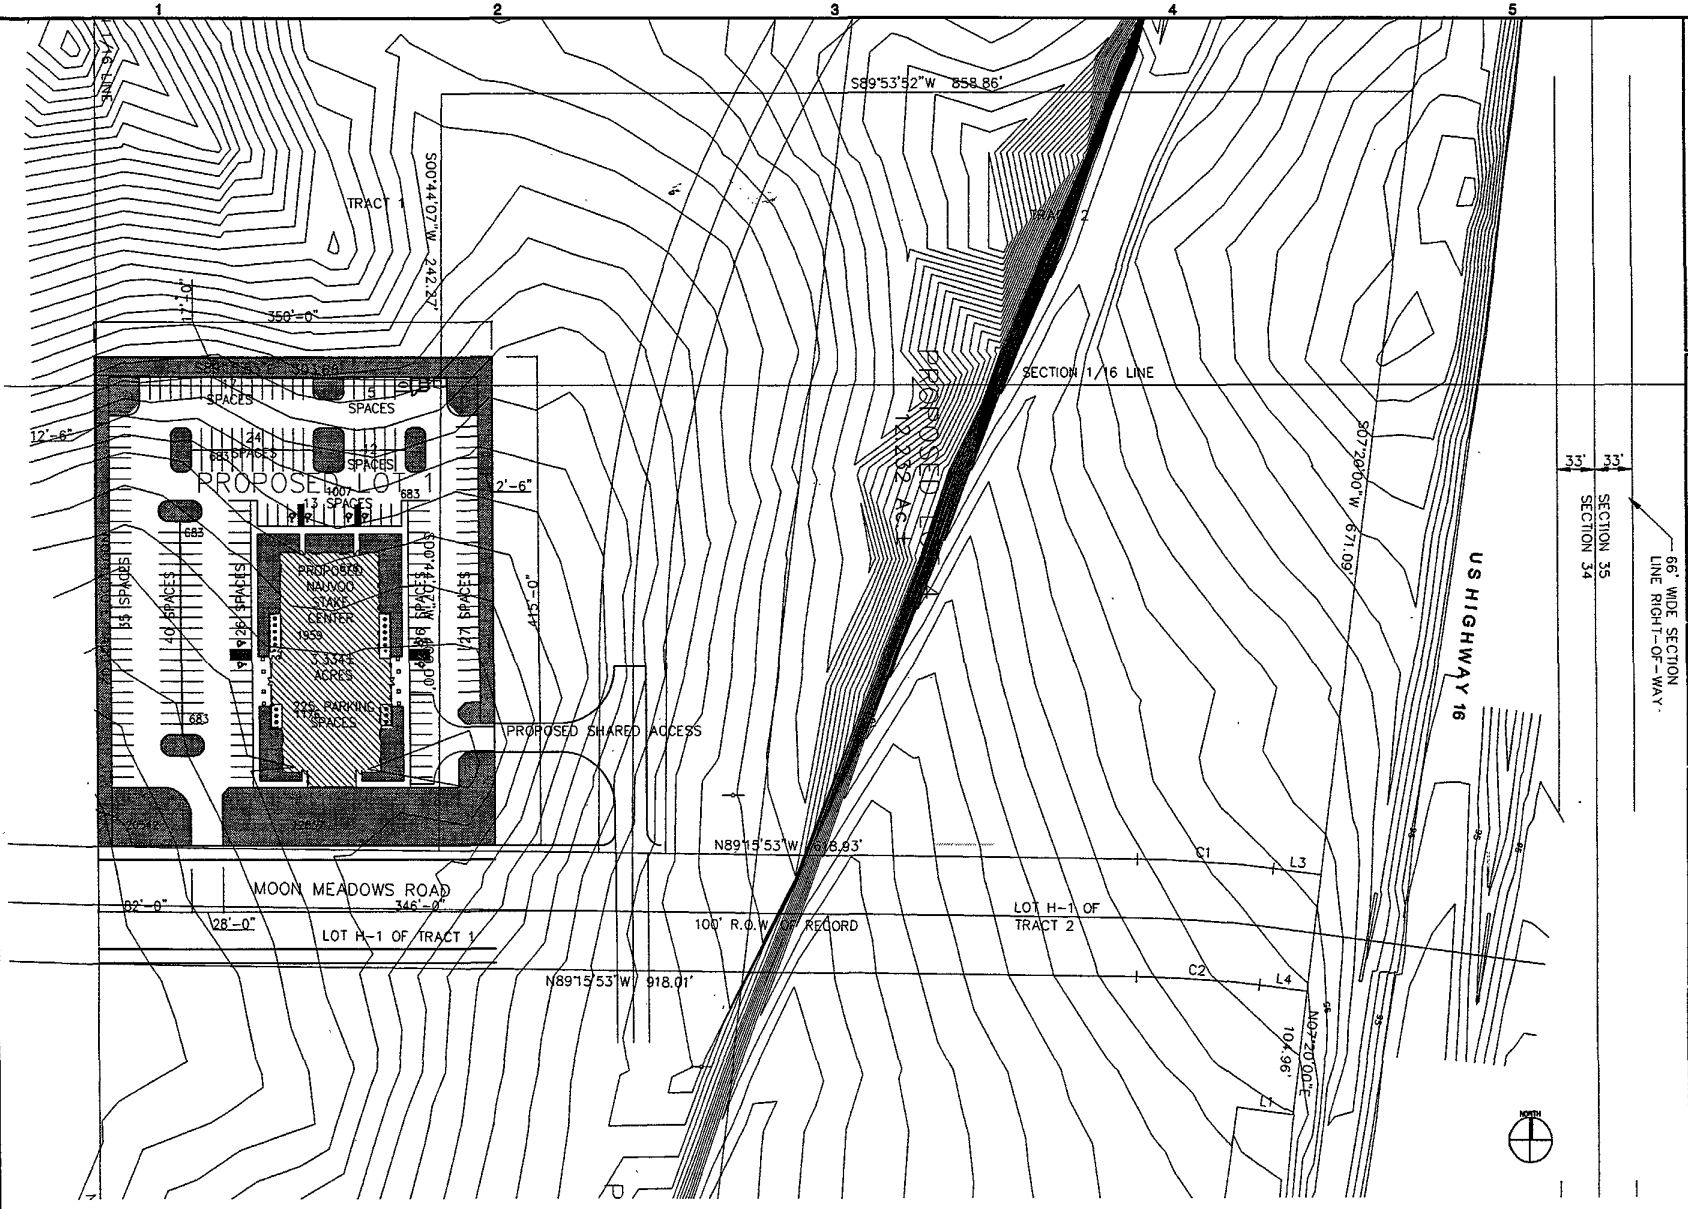

SITE PLAN/VICINITY

Scale: 1" = 50'

LEGAL DESCRIPTION:
LOT 1, MOON RIDGE SUBDIVISION, T1N, R7E, SECTION 34, BHM, RAPID CITY, PENNINGTON COUNTY, SOUTH DAKOTA

TSP

TSP Three, Inc.
800 Kansas City Street
Rapid City, SD 57701

phone: (605) 343-8102
fax: (605) 343-7159
www.teamtsp.com

Architecture
Engineering
Planning

CONSULTANTS:

PROJECT TITLE:

PROJECT FOR
THE CHURCH OF
JESUS CHRIST
OF LATTER-DAY SAINTS
Rapid City
Stake Center
Rapid City, SD

PROPERTY # 570-0086

MARK	DATE	DESCRIPTION

PROJECT NUMBER: 02761
CAD FILE: A-101.DWG
DRAWN BY:
CHECK BY:

SHEET TITLE:
SITE PLAN/VICINITY

C1.1

PRELIMINARY NOT FOR CONSTRUCTION