03PD008

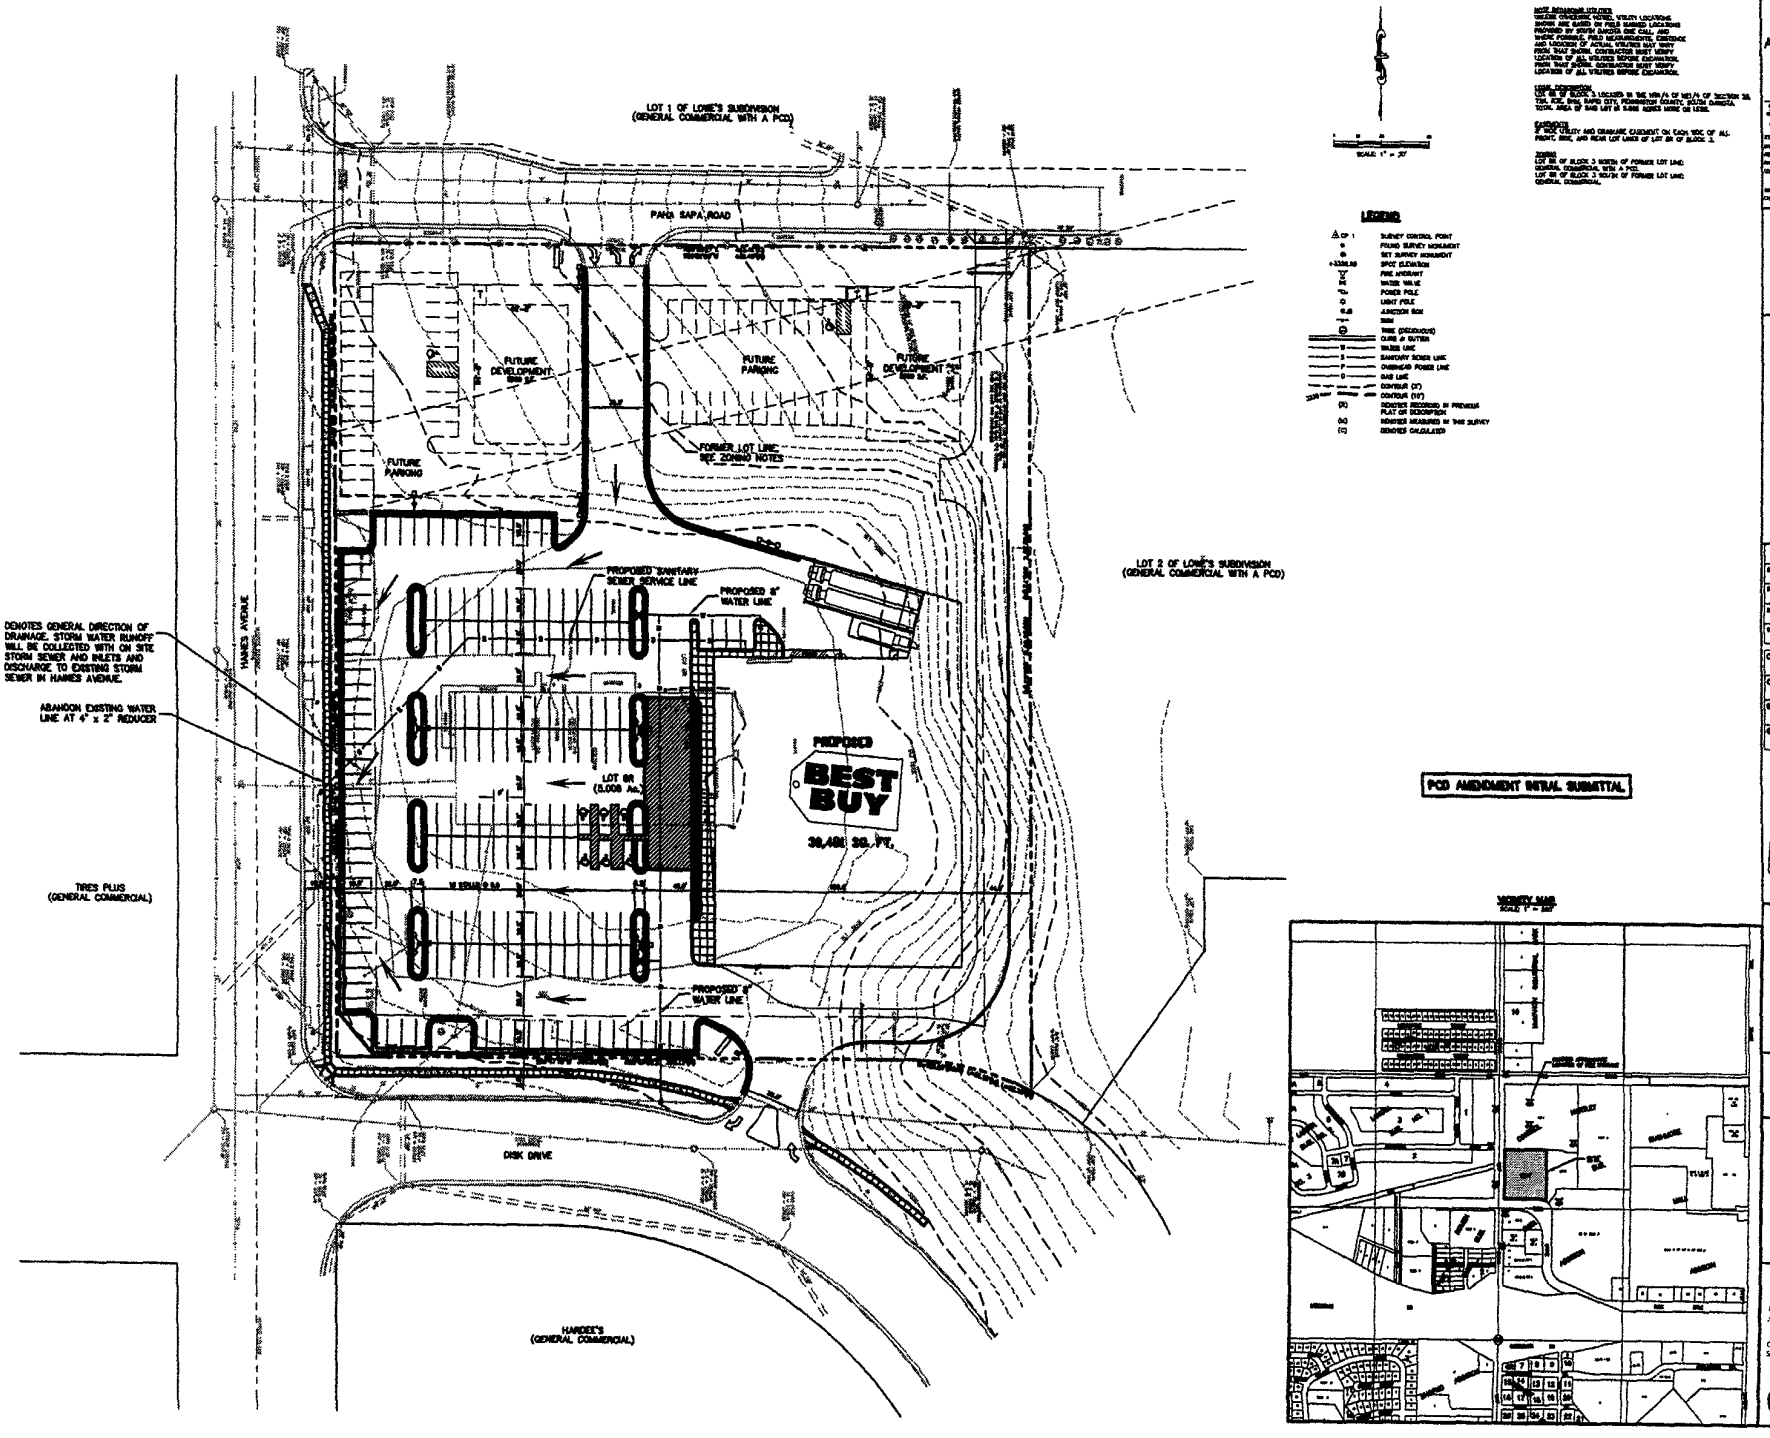

PAUL G. DAHL ARCHITECT

FMG, Inc.

SQ. FT. CALCS
26,195 SF
3,249 SF
1,037 SF
30,481 SF

DRAWN BY: C5-30
CONCEPT DATE: 04-05-02
S.D.-01 PERMIT SET: XX-XX-XX
S.D.-03 FINAL SET: XX-XX-XX

STORE #### RAPID CITY, SOUTH DAKOTA NEW CONSTRUCTION

YELLOWBOOK 03.08.2003

SCALE AS NOTED

CIVIL SITE PLAN

C-1