03UR003

RECEIVED

MAR 07 2003

Rapid City
Planning Department

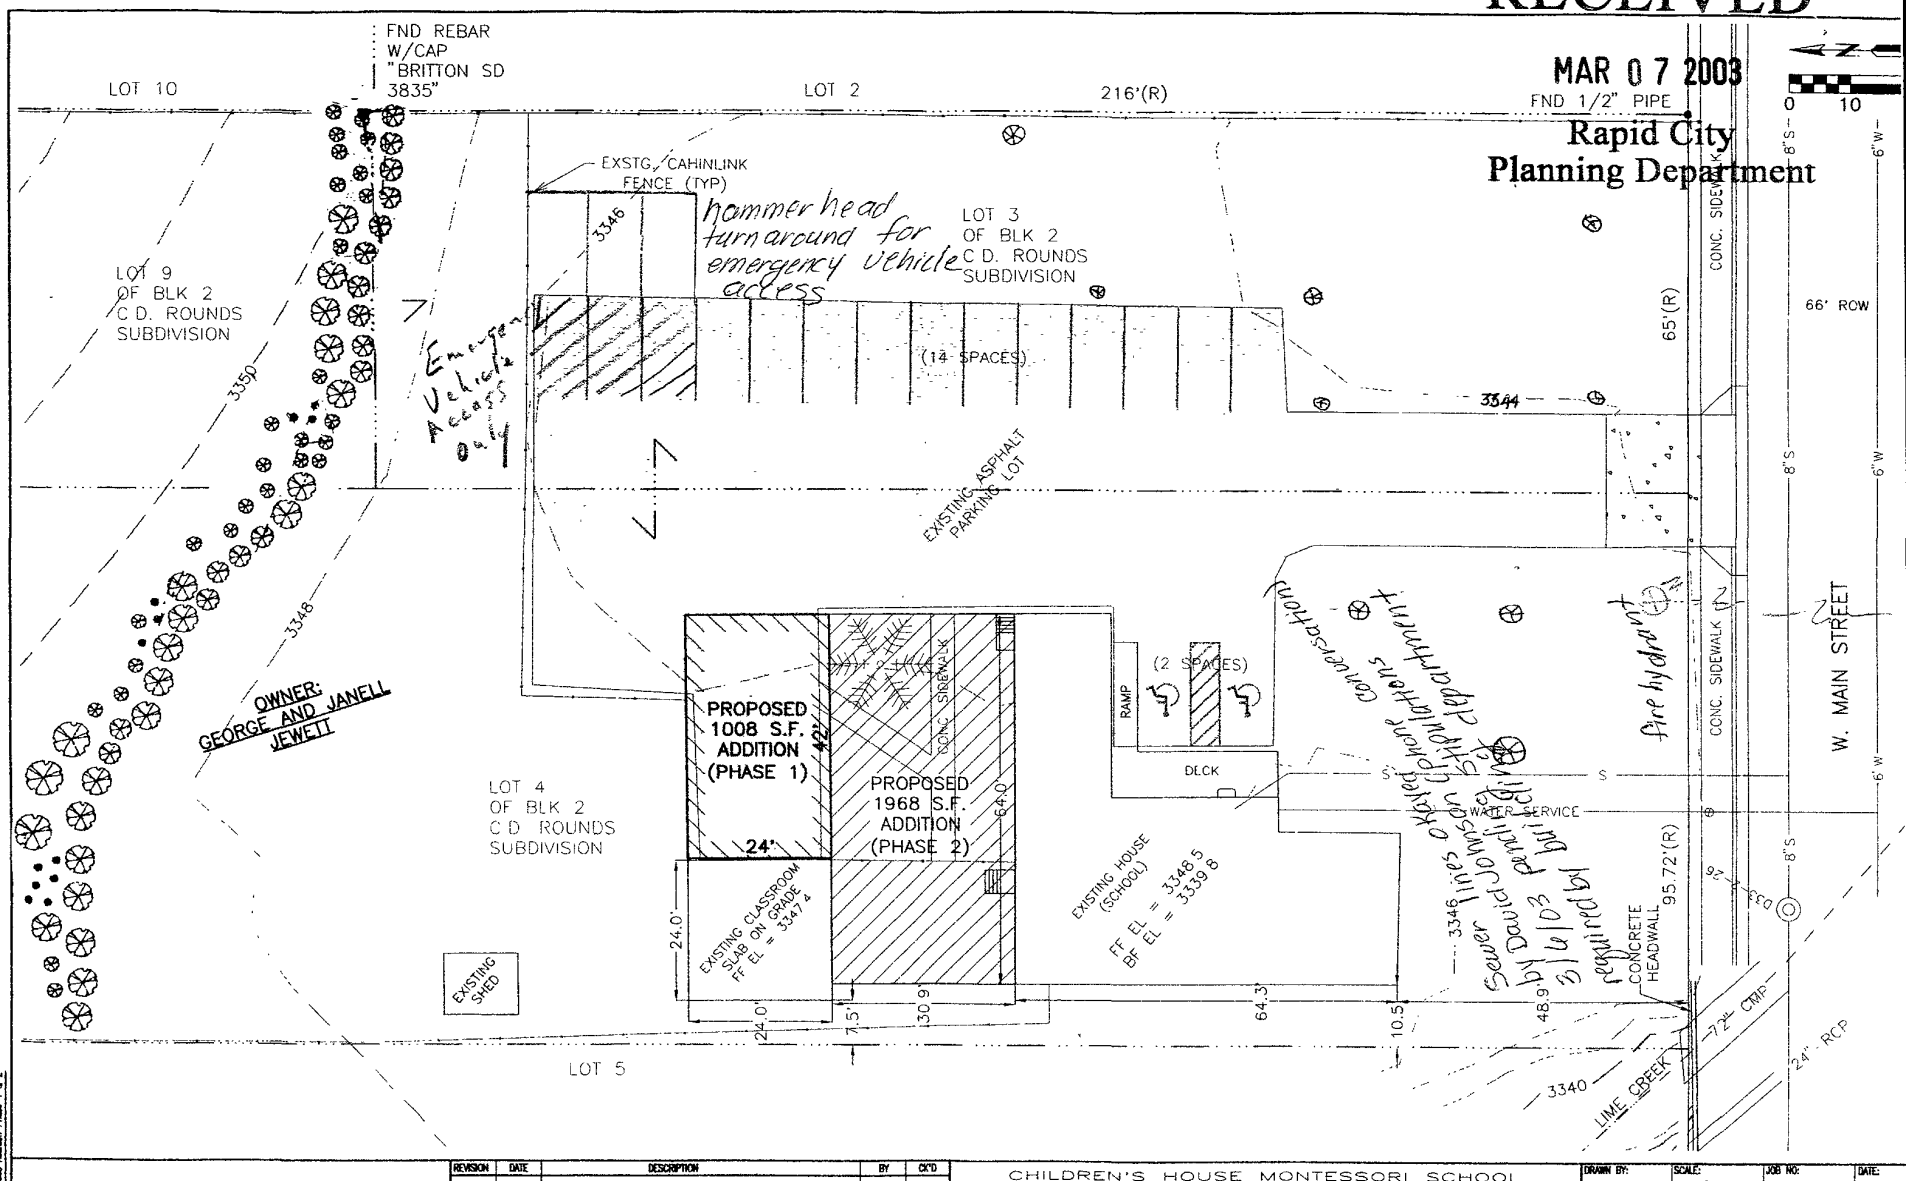

REVISION	DATE	DESCRIPTION	BY	CK'D

CHILDREN'S HOUSE MONTESSORI SCHOOL • TEL. (605) 341-0824
3520 WEST MAIN STREET • RAPID CITY, SD 57702

CHILDREN'S HOUSE MONTESSORI SCHOOL

PROPOSED CLASSROOM ADDITION – PHASE 1 AND 2

SITE PLAN

DRAWN BY:	SCALE:	JOB NO:	DATE:
MSR	1" = 20'		2/03
DESIGNED BY:	SHEET NO:		
CHECKED BY: MSR	1 OF 1		

FILE NO. Proposed Addition Phase 1 & 2