03SR038

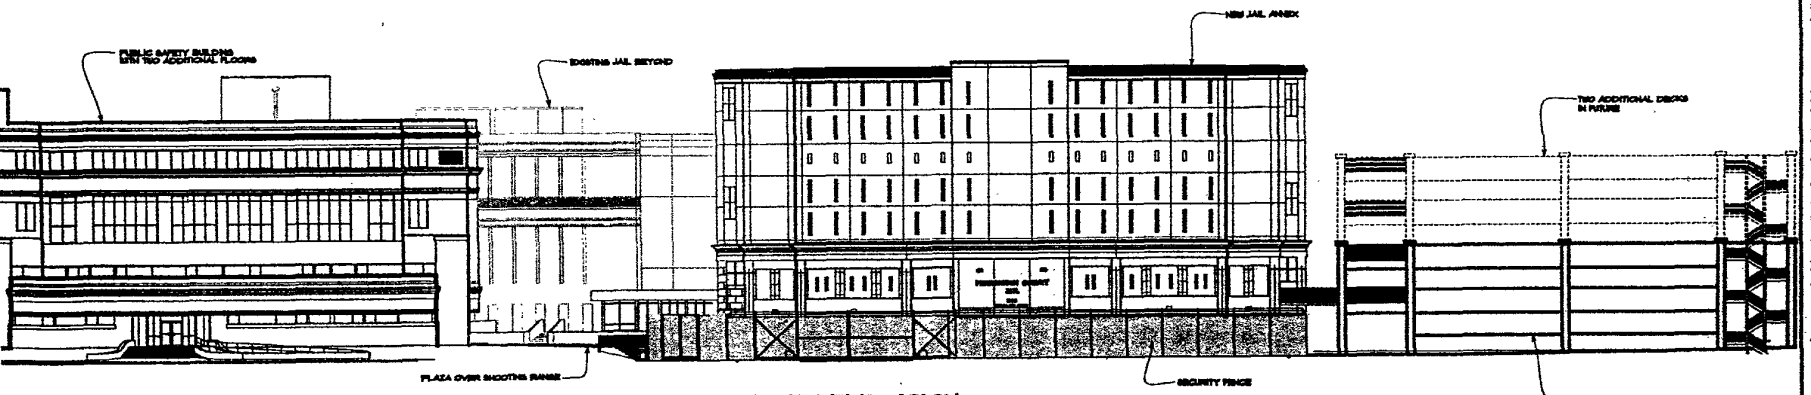

1 SOUTH ELEVATION
SCALE: 1/16" = 1'-0"

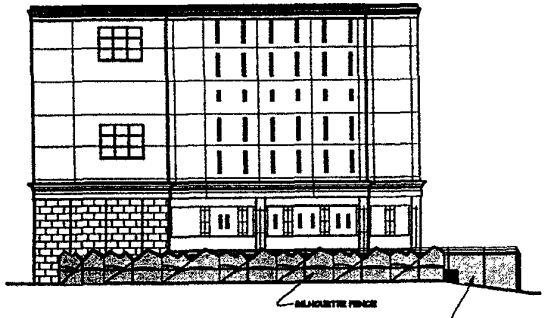

2 WEST ELEVATION
SCALE: 1/16" = 1'-0"

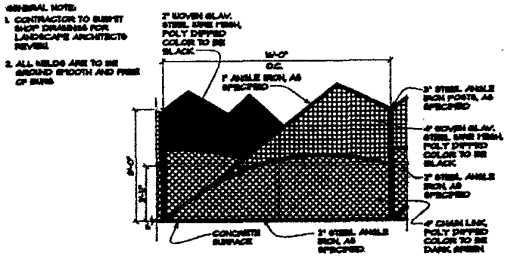

4 SILHOUETTE FENCE, 16' PANEL
SCALE: 1/4" = 1'-0"

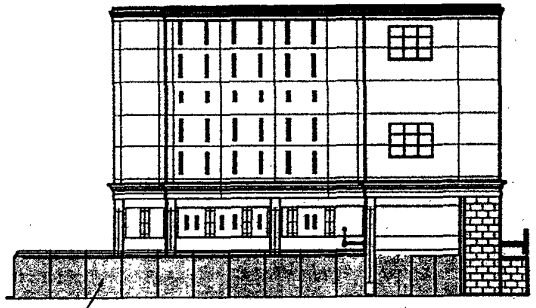

3 EAST ELEVATION
SCALE: 1/16" = 1'-0"

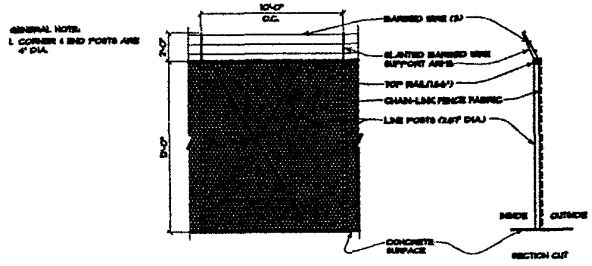

5 SECURITY FENCE, 10' PANEL
SCALE: 1/4" = 1'-0"

PENNINGTON COUNTY COURTHOUSE COMPLEX
JAIL ANNEX, RAPID CITY, SOUTH DAKOTA

DATE	03/21/03	SHEET NO.	EXTERIOR ELEVATIONS & FENCE DETAILS
JOB NO.	0300.01	SHEET NO.	H3K

LUND-QUIST ASSOCIATES LTD.
1021 SHERMAN AVE. SUITE 200
RAPID CITY, SOUTH DAKOTA 57702-3433
605-348-1538
ARCHITECTURE • INTERIORS • PLANNING

ELEV.