99UR016

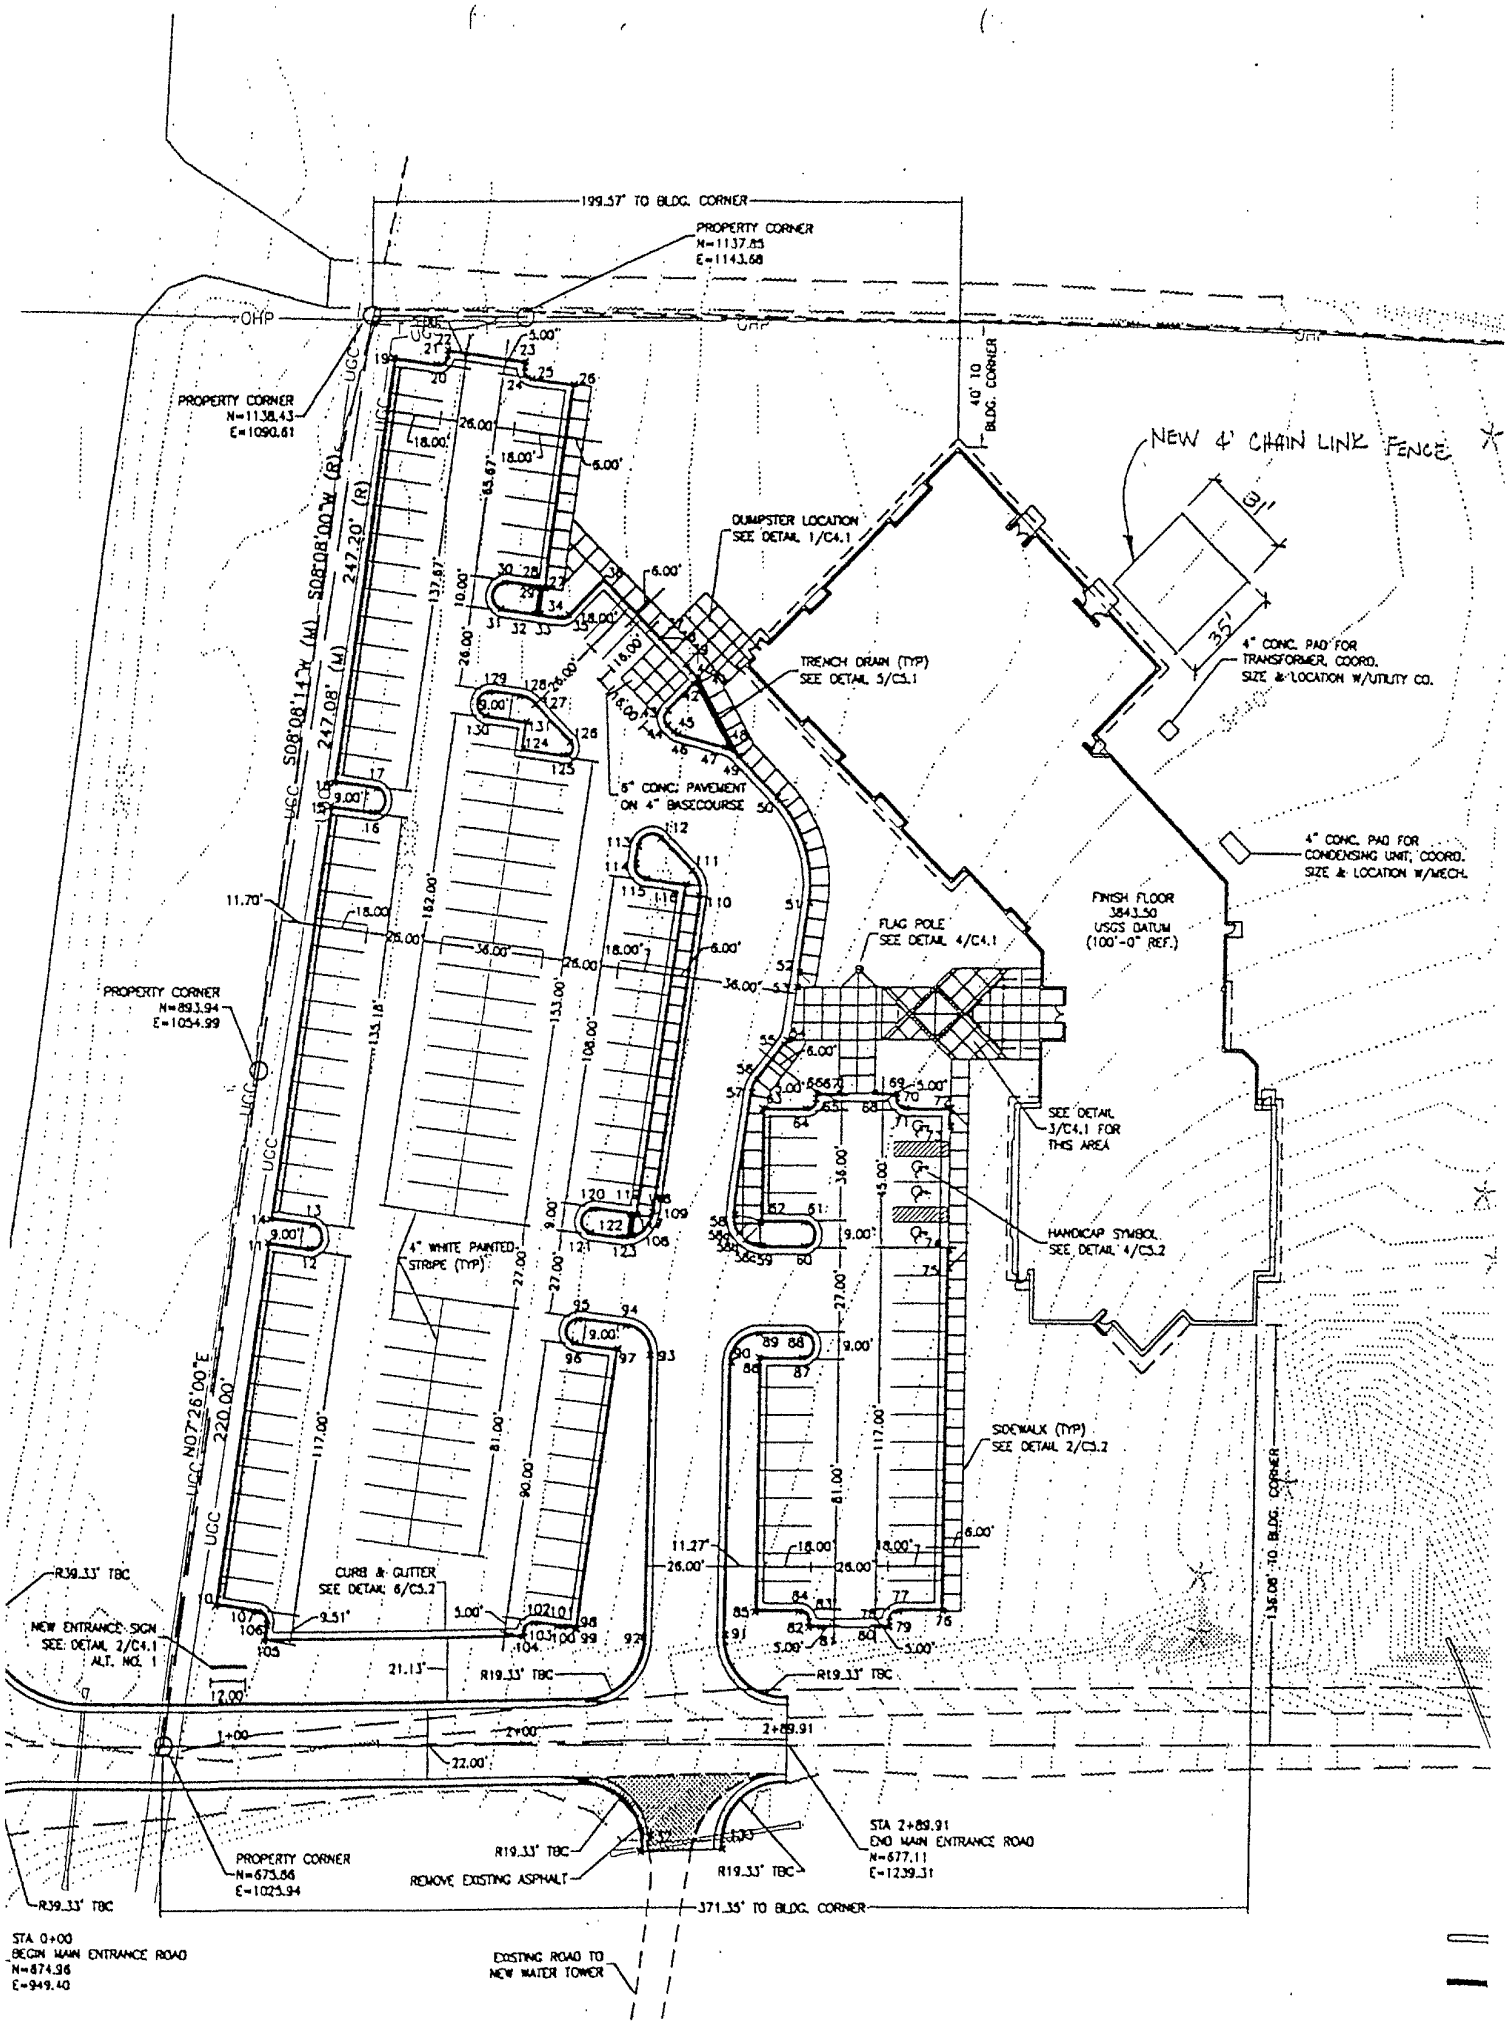
199.57' TO BLDG. CORNER
PROPERTY CORNER
N=1137.85
E=1143.68
PROPERTY CORNER
N=1138.43
E=1090.61
OHP
UGC
S06°08'14"W (M) S08°08'00"W (R)
247.08' (M) 247.20' (R)
40' TO BLDG. CORNER
NEW 4' CHAIN LINK FENCE
31'
35'
DUMPSTER LOCATION
SEE DETAIL 1/C4.1
TRENCH DRAIN (TYP)
SEE DETAIL 5/C5.1
4" CONC. PAD FOR
TRANSFORMER, COORD.
SIZE & LOCATION W/UTILITY CO.
6" CONC. PAVEMENT
ON 4" BASECOURSE
4" CONC. PAD FOR
CONDENSING UNIT, COORD.
SIZE & LOCATION W/MECH.
FINISH FLOOR
384.50
USGS DATUM
(100'-0" REF.)
FLAG POLE
SEE DETAIL 4/C4.1
PROPERTY CORNER
N=893.94
E=1054.99
SEE DETAIL
3/C4.1 FOR
THIS AREA
HANDICAP SYMBOL
SEE DETAIL 4/C5.2
4" WHITE PAINTED
STRIPE (TYP)
SIDEWALK (TYP)
SEE DETAIL 2/C5.2
N07°26'00"E
220.00'
136.08' TO BLDG. CORNER
R19.33' TBC
CURB & GUTTER
SEE DETAIL 6/C5.2
NEW ENTRANCE SIGN
SEE DETAIL 2/C4.1
ALT. NO. 1
21.13'
R19.33' TBC
1+00
2+00
2+89.91
22.00'
STA 2+89.91
END MAIN ENTRANCE ROAD
N=677.11
E=1239.31
PROPERTY CORNER
N=673.56
E=1025.94
R19.33' TBC
REMOVE EXISTING ASPHALT
R19.33' TBC
R19.33' TBC
371.35' TO BLDG. CORNER
STA 0+00
BEGIN MAIN ENTRANCE ROAD
N=874.96
E=949.40
EXISTING ROAD TO
NEW WATER TOWER