03UR020

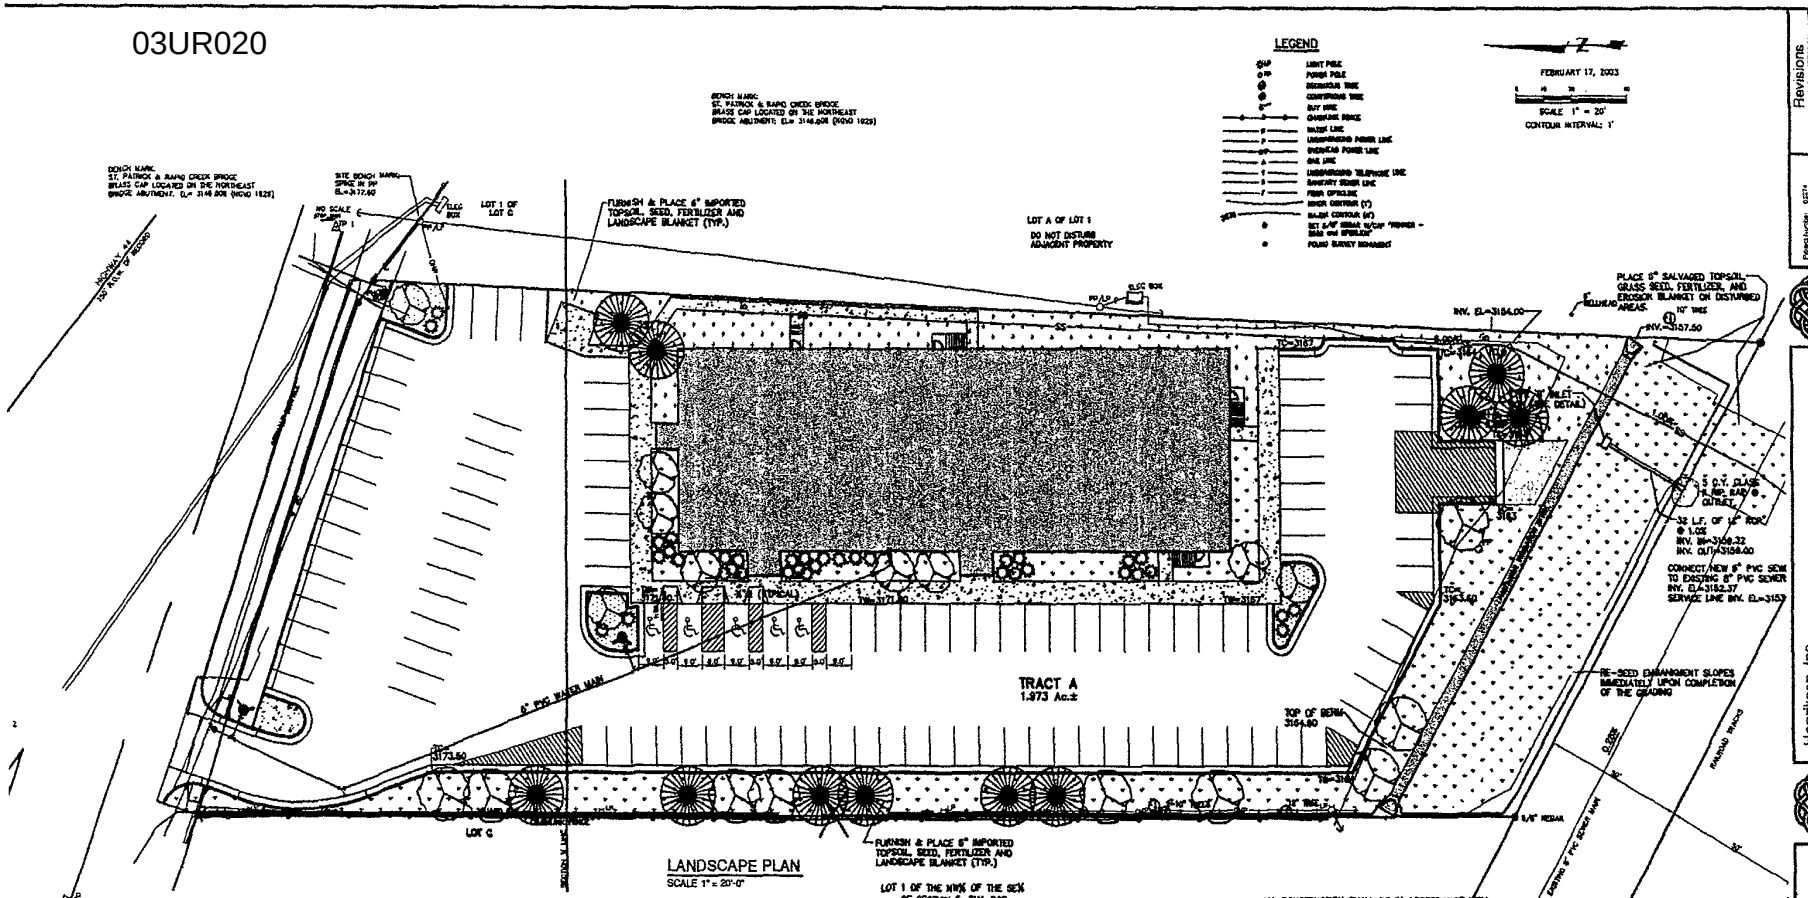

SHEET INDEX

L1 LANDSCAPE PLAN
C1 DETAILED TOPOGRAPHIC MAP AND DEMOLITION PLAN
C2 GRADING/UTILITY PLAN AND EROSION CONTROL MAP
C3 SITE PLAN
C4 DETAILS
A1.1 BUILDING PLAN
A1.2 MEZZANINE PLAN
A2 BUILDING ELEVATIONS
A3 BUILDING SECTION & DETAILS
A4 INTERIOR ELEVATIONS & DETAILS
S1 FOUNDATION PLAN
S2 FOUNDATION SECTIONS
S3 MECHANICAL FLOOR FRAMING PLAN & SECTIONS
M1 BELOW GRADE PLUMBING PLAN
M2 PLUMBING PLANS
M3 HVAC PLANS
M4 ENLARGED MECHANICAL PLAN AND DETAILS
M5 MECHANICAL SECTIONS
M6 MECHANICAL SCHEDULES
E1 LEGEND, SITE PLAN
E2 LIGHTING PLAN
E3 POWER & SPECIAL SYSTEM PLANS
E4 ENLARGED ELECTRICAL KITCHEN PLAN
E5 FIXTURE & PANEL SCHEDULES
SI-1 SUPPLEMENTAL INFORMATION

PROJECT DATA

Revisions

Number	Date	Description	By
1	2/3/03	PER PLANNING REVIEW	LMA
2	2/17/03	PER PLANNING REVIEW	LMA
3	3/17/03	PER PLANNING REVIEW	LMA
4	4/7/03	PER PLANNING REVIEW	LMA
5			
6			

Project Number 0377
File Name 1A1-Landscape
Drawn By LMA
Checked By JTL/EC
Date

Henriksen, Inc.
526 Saint Joseph Street, Suite A
Rapid City, South Dakota 57701
Phone (605) 394-0189 Fax (605) 341-9288

Landscape Plan
The Retired Enlisted Association
Rapid City, South Dakota

L1
Drawing Number