02PL093

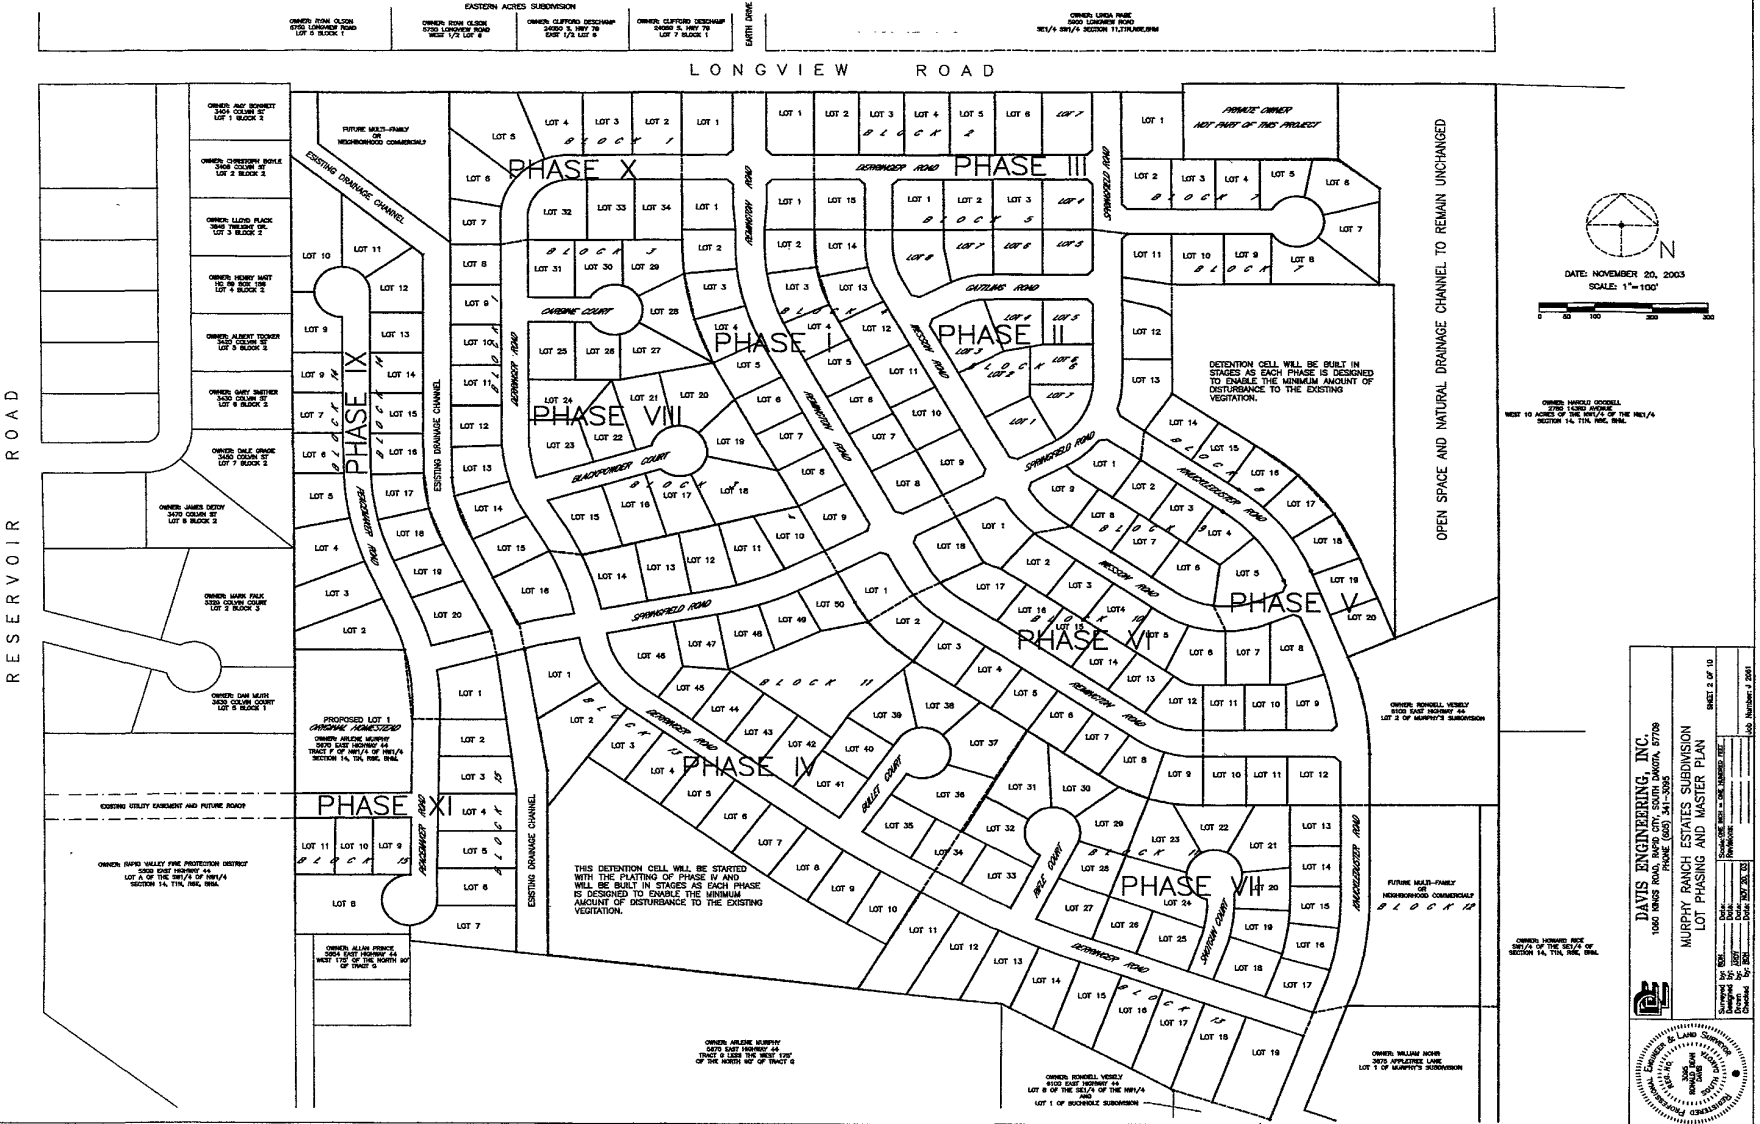

DAVIS ENGINEERING, INC.
1060 KINGS ROAD, RAPID CITY, SOUTH DAKOTA, 57709
PHONE (605) 341-3095

MURPHY RANCH ESTATES SUBDIVISION
LOT PHASING AND MASTER PLAN

SHEET 2 OF 10

Job Number: 2001