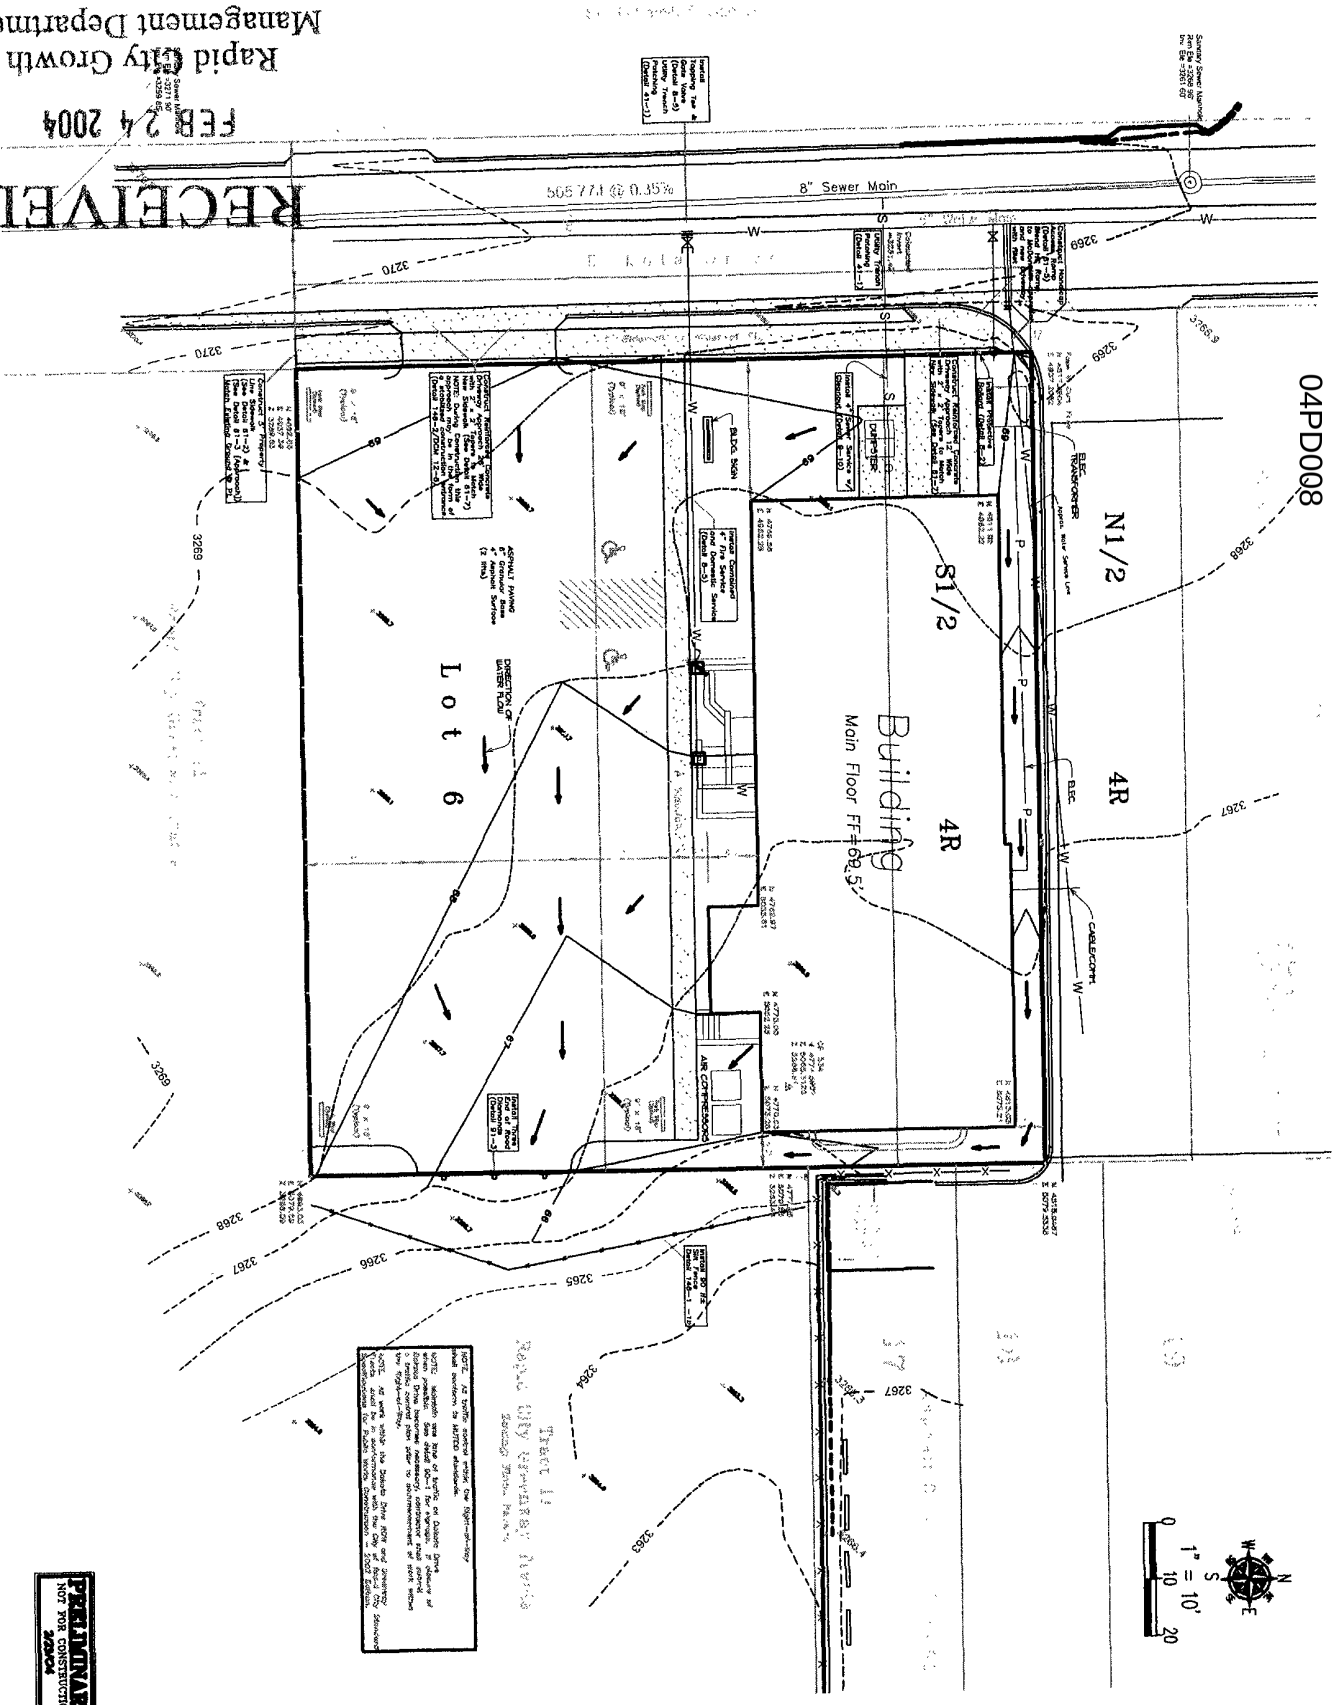

Site Plan / Grading Plan - The South 1/2 of Lot 4R and all of Lots 5 and 6 of Lot 4 of Lawe Tract Less Tract 1 of Rapid City Subdivision of Section 8, T1N, R7E, Pennington County, South Dakota

SURVEYED BY: RWF	REVISIONS: 2/4/04	PROJECT No. 99-02-01	
DRAWN BY: RWF	DATE: 1/30/04	CHECKED BY: WF	
FISK LAND SURVEYING AND CONSULTING ENGINEERS, INC.		1030 MAIN STREET, P.O. BOX 8154 RAPID CITY, SOUTH DAKOTA 57709 (605) 348-1538 FAX (605) 341-1112	

LUND ASSOCIATES LTD.
1621 SHERIDAN LAKE ROAD
RAPID CITY, SOUTH DAKOTA 57702-3433
605-348-3666
ARCHITECTURE • INTERIOR • PLANNING

NO.	REVISIONS	DATE

DRAWING NO. 03001 CADD FILE: C1.1 SITE

EVANS ORTHODONTICS
RAPID CITY, SOUTH DAKOTA

DATE: DRAWN BY: SHEET TITLE: SITE PLAN