04PD017

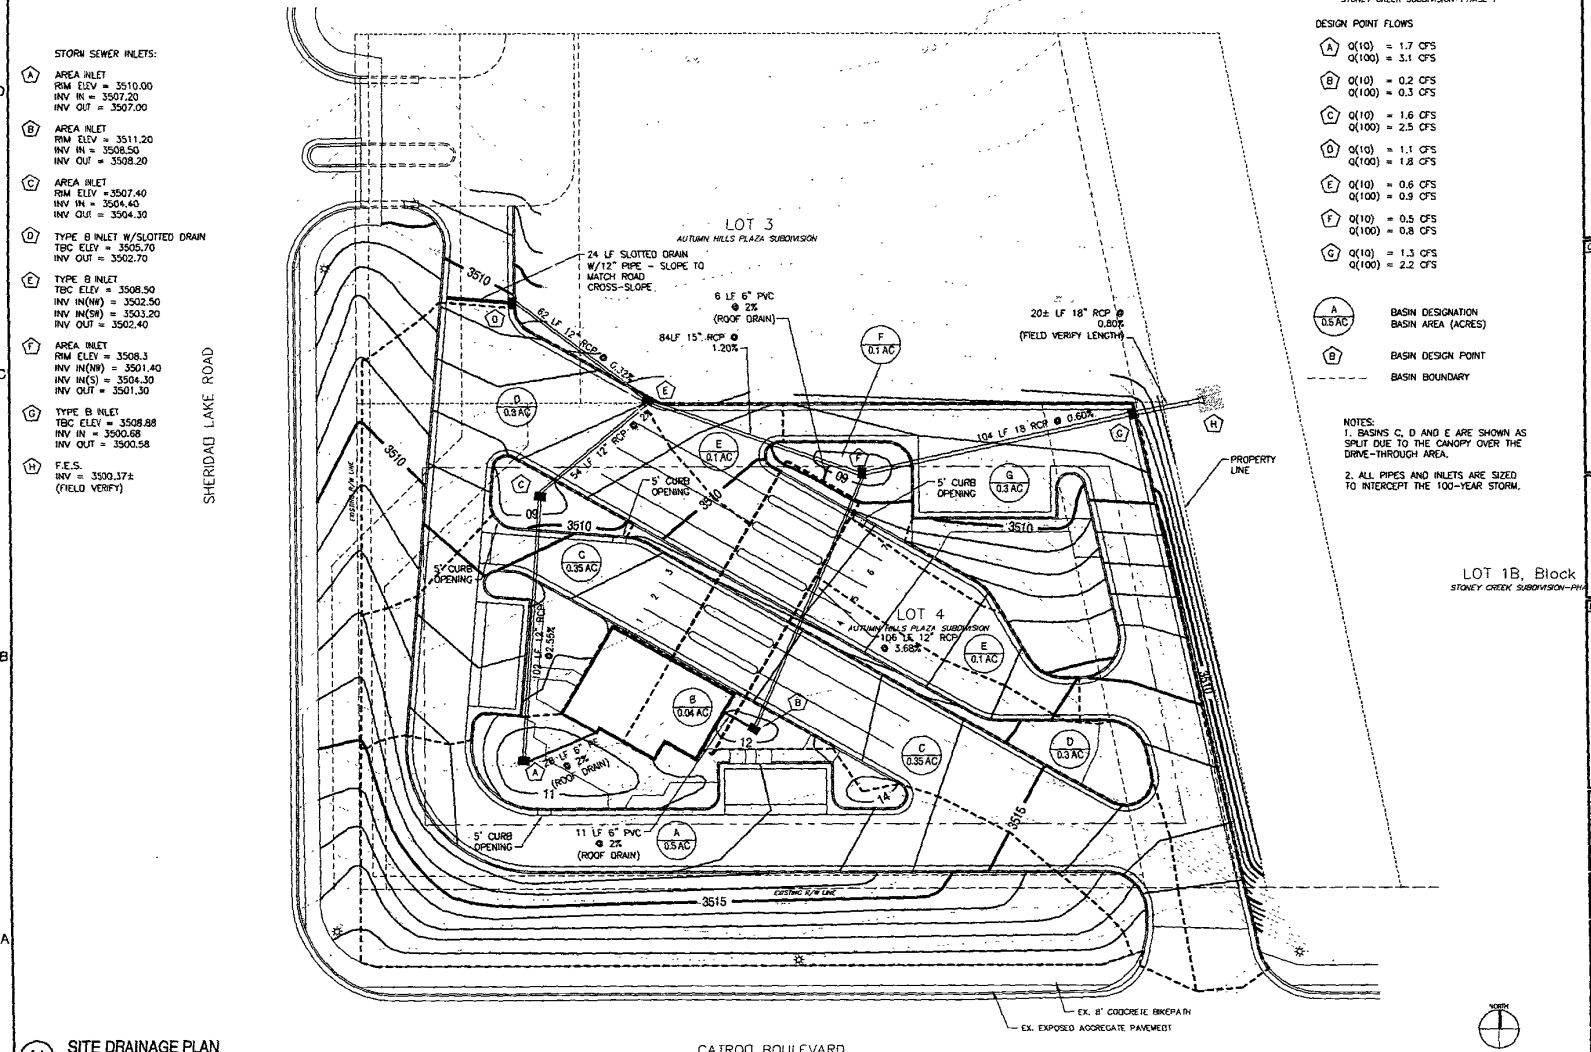

A1 SITE DRAINAGE PLAN
Scale: 1" = 20'-0"

TSP
To Solve. To Excel. Together.
TSP Three, Inc.
600 Kansas City Street
Rapid City, SD 57701
phone: (605) 343-6102
fax. (605) 343-7159
www.teamtsp.com
Architecture
Engineering
Construction

CONSULTANTS:

PROJECT TITLE:
Security First Bank
Rapid City, SD

MARK	DATE	DESCRIPTION
CCR	2/27/2004	Plan Comm. Rev. Sub.

PROJECT NUMBER: 030.30205
CAD FILE: C-DR.DWG
DRAWN BY: DH
CHECK BY:

SHEET TITLE:
SITE DRAINAGE PLAN

C-DR