04UR003

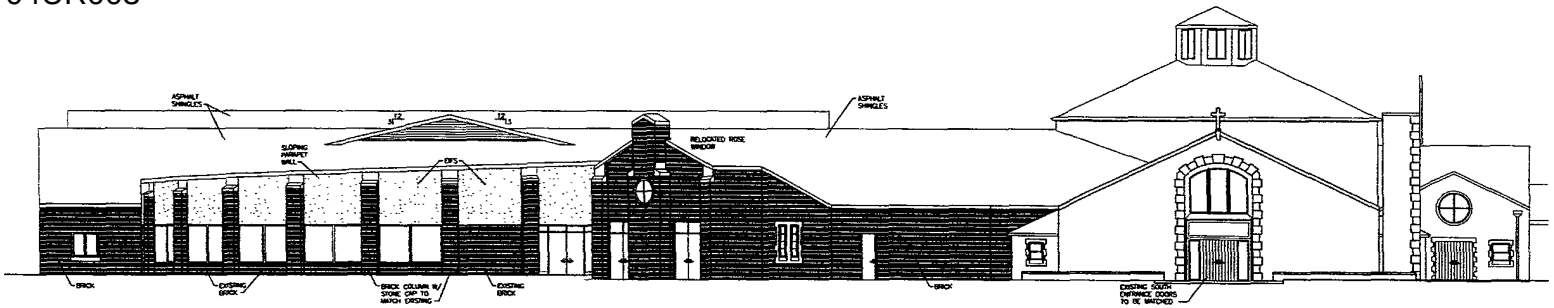

D1 SOUTH ELEVATION
SCALE: 1/8" = 1'-0"

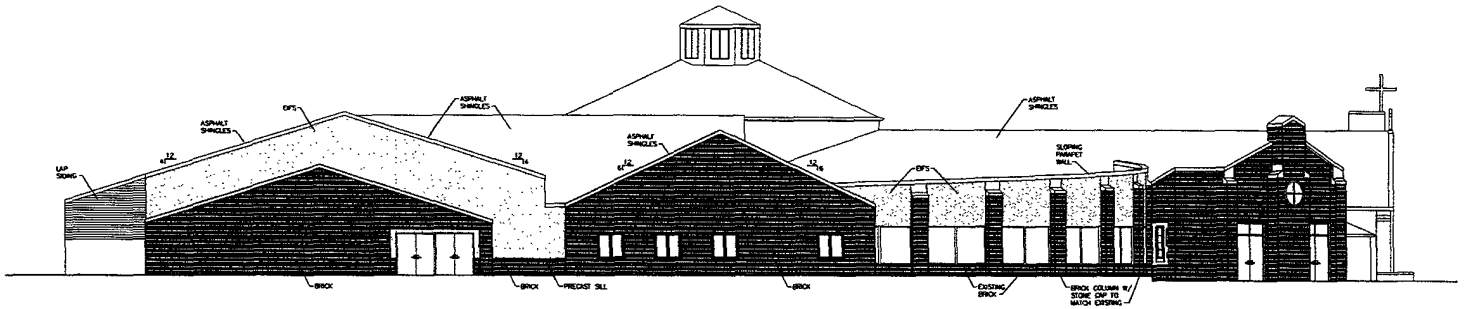

C1 WEST ELEVATION
SCALE: 1/8" = 1'-0"

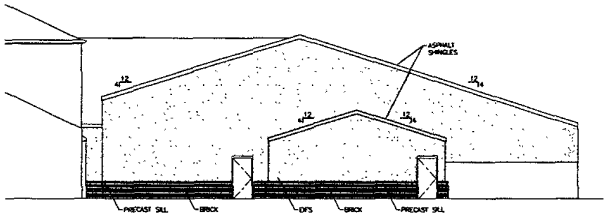

B1 EAST ELEVATION
SCALE: 1/8" = 1'-0"

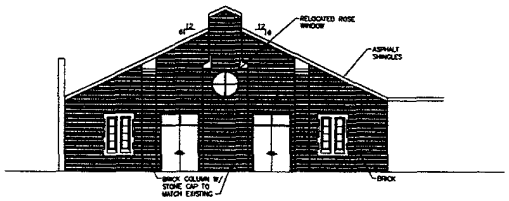

B4 ELEVATION @ VESTIBULE
SCALE: 1/8" = 1'-0"

RECEIVED
FEB 27 2004
Rapid City Growth
Management Department

TSP
TSP Three, Inc.
600 Kansas City Street
Rapid City, SD 57701
phone: (605) 343-8102
fax: (605) 343-7759
www.tspsbp.com
Architecture
Engineering
Planning

CONSULTANTS:

PROJECT TITLE
Blessed Sacrament Church
Blessed Sacrament Church
Remodel & Addition
Rapid City, SD

NO.	MARK	DATE	DESCRIPTION
00		2/27/04	SCHOOL DEVELOPMENT

PROJECT NUMBER: 01846
CAD FILE: A-201.DWG
DRAWN BY:
CHECK BY:

SHEET TITLE
EXTERIOR ELEVATIONS

A-201