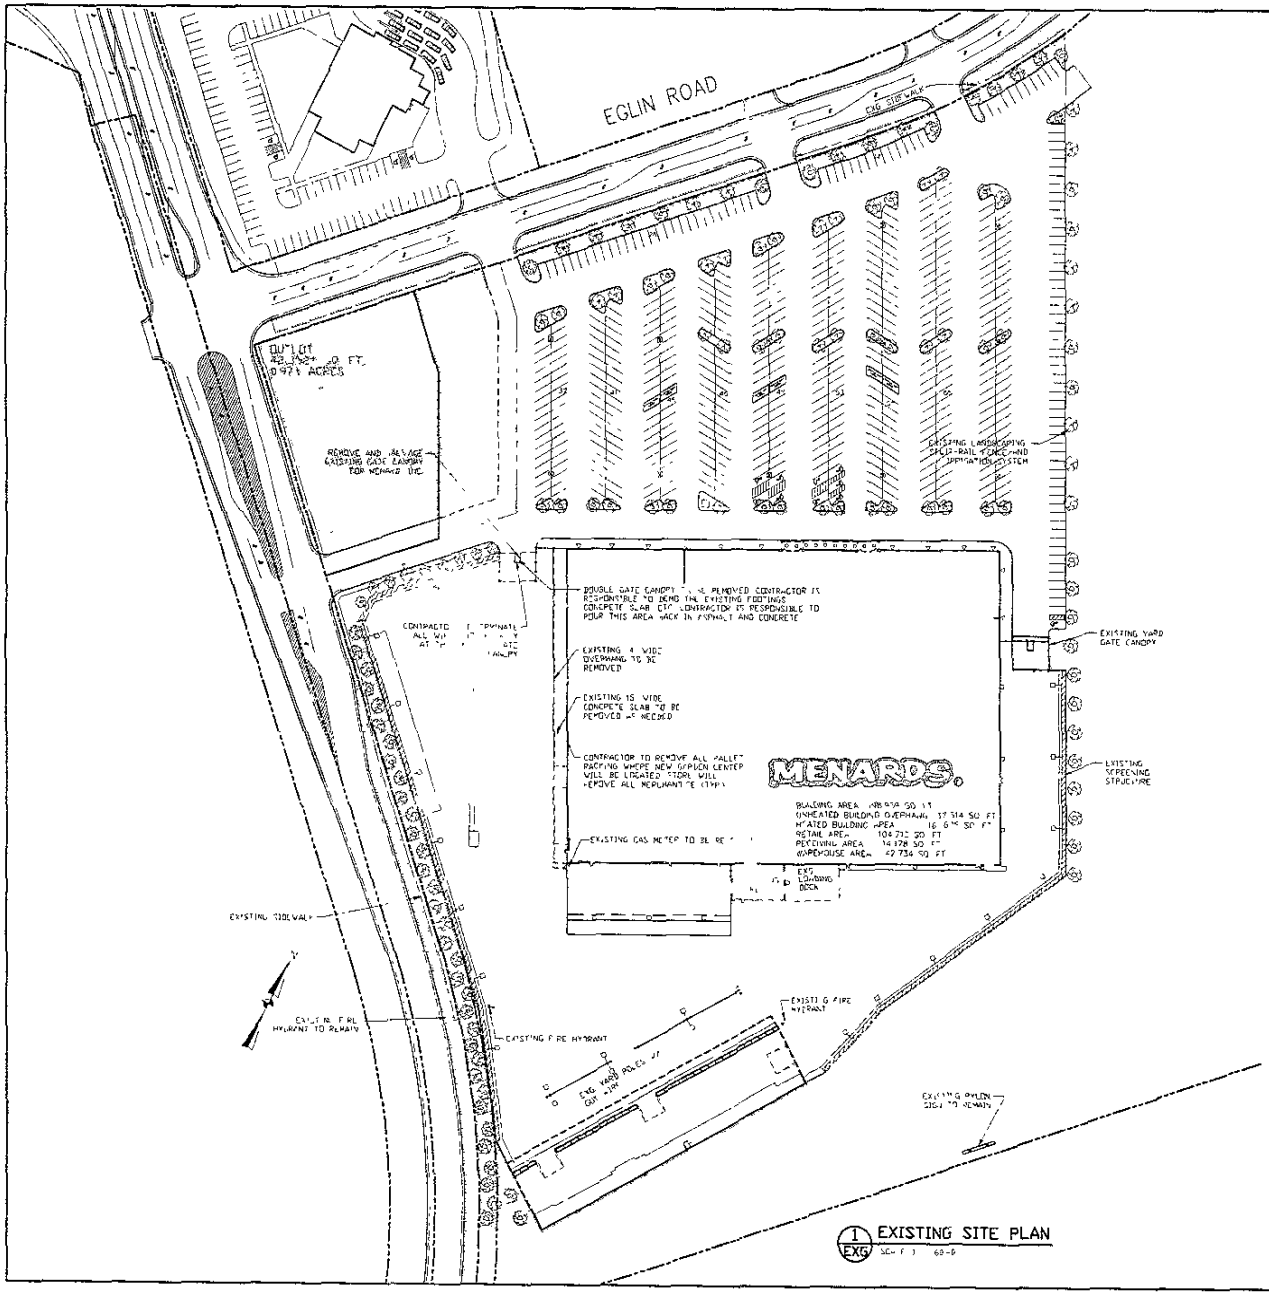

1 EXG EXISTING SITE PLAN

SCALE 1" = 60'-0"

RECEIVED

AUG 27 2004

Rapid City Growth Management Department

MENARD INC STORE DESIGN DEPARTMENT EAU CLAIRE WISCONSIN		PROJECT TITLE RAPID CITY, SD	
SCALE 1"=60'-0"	DRAWN BY KWK	DATE 08-16-04	SHEET TITLE EXISTING SITE
REVISIONS			CAD DWG NAME RAPID-SITES-Garden.DWG
NO	DATE	DESCRIPTION	BY
1			SHEET NO.
2			EXG
3			