04PD081

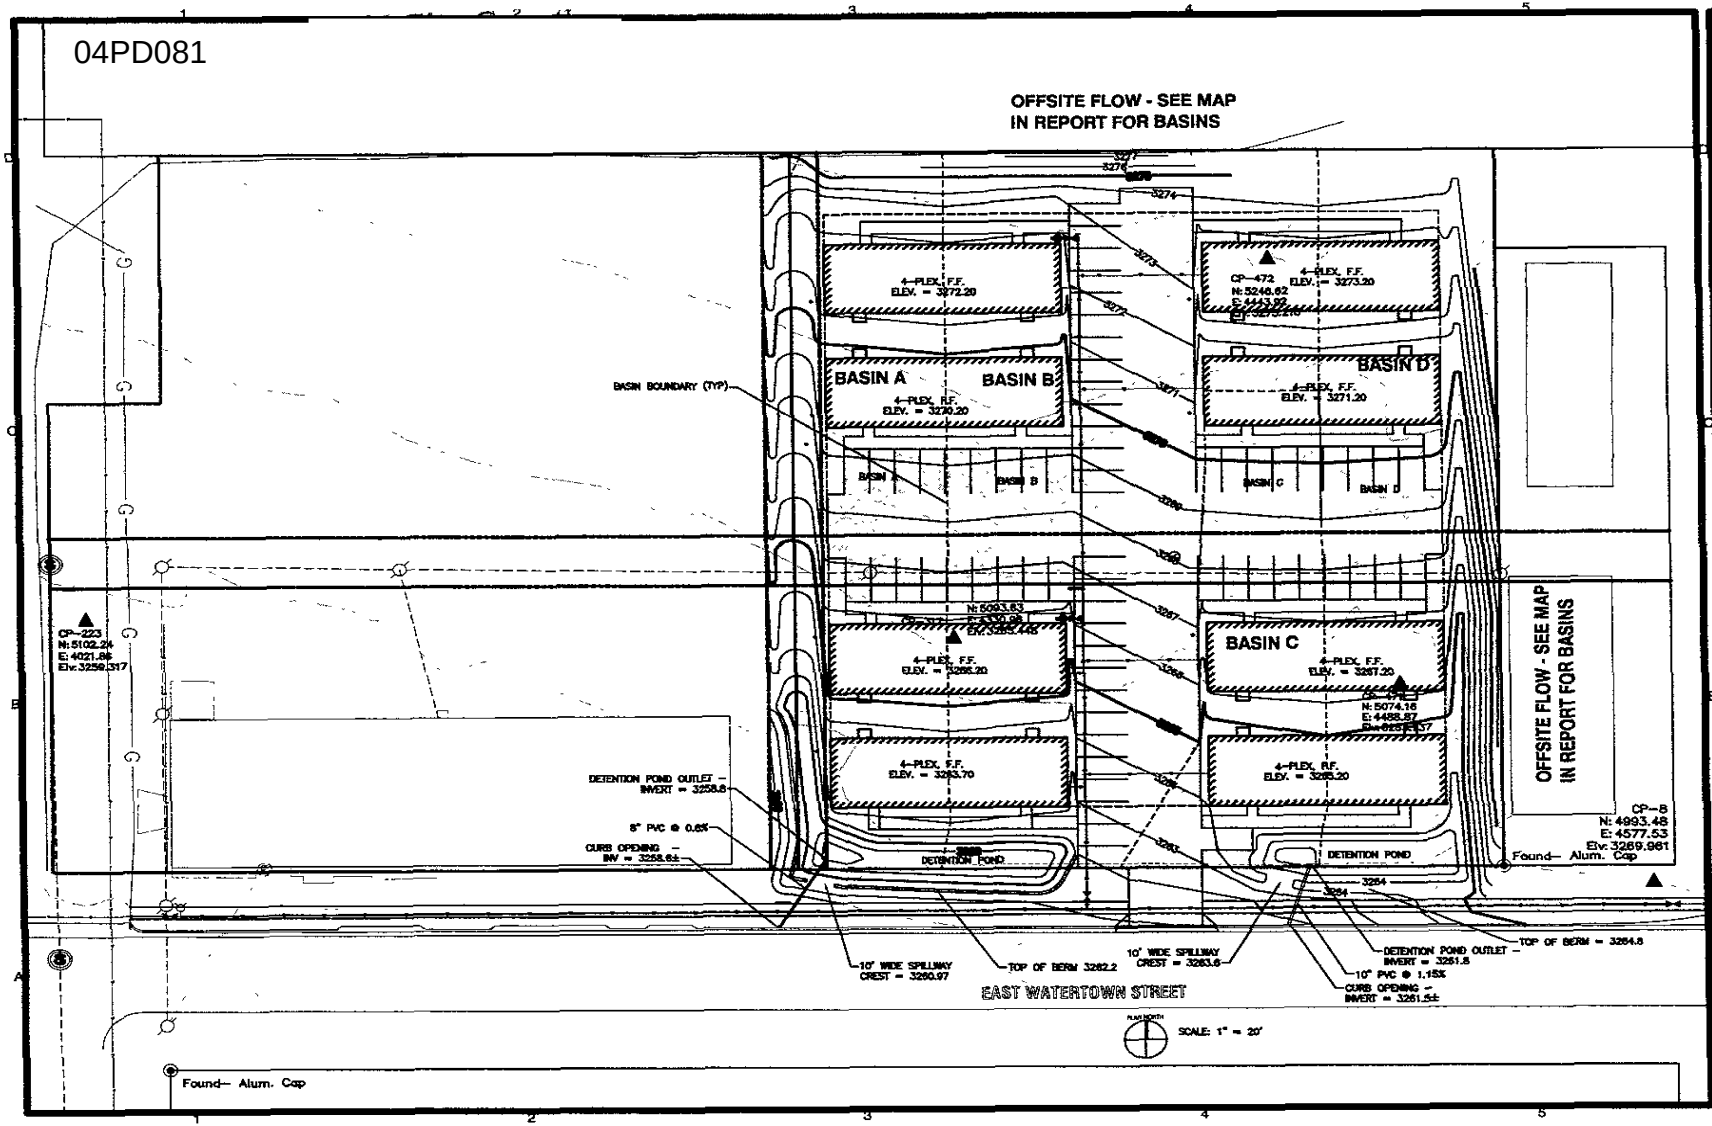

TSP

Together

TSP Three, Inc.
633 Kansas City Street
Rapid City, SD 57701

phone: (605) 343-5102
fax: (605) 343-7139
www.teamtsp.com

Architecture
Engineering
Construction

CONSULTANTS

PROJECT TITLE

EAST WATERTOWN STREET 4- PLEXES
RAPID CITY, SD

MARK	DATE	DESCRIPTION

PROJECT ID BY
CONSULTANT #
DRAWN BY: DOW
CHECK BY: DOW

SHEET TITLE

SITE DRAINAGE PLAN

C-DR

PRELIMINARY-NOT FOR CONSTRUCTION