04PD081

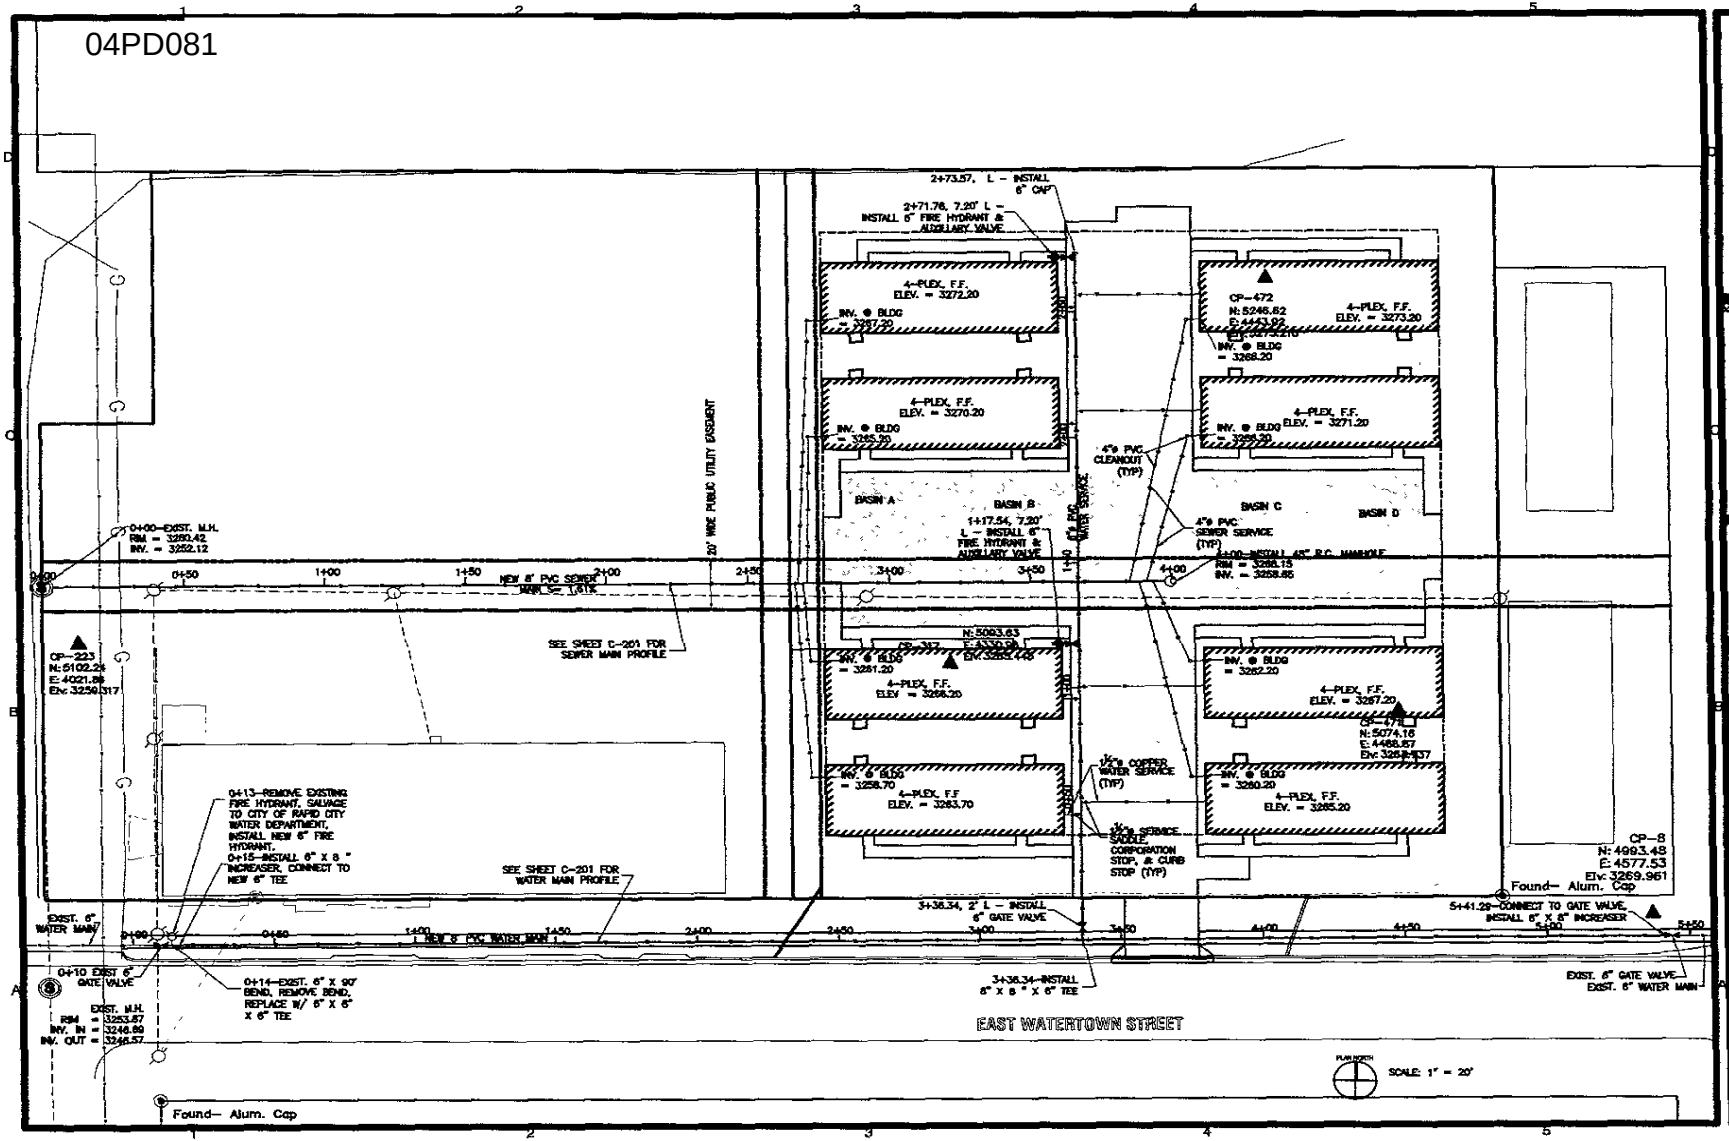

TSP

To Solve. To Excel. Together.

TSP Three, Inc.
600 Kansas City Street
Rapid City, SD 57701

phone. (605) 343-6102
fax: (605) 343-7159
www.tspinc.com

Architecture
Engineering
Construction

CONSULTANTS:

PROJECT TITLE:

EAST WATERTOWN STREET 4- PLEXES RAPID CITY, SD

MARK	DATE	DESCRIPTION
1	12-09-04	PRELIMINARY PLAN

CONTRACT NUMBER #
CONSULTANT #
DRAWN BY: DOW
CHECK BY: DOW

SHEET TITLE:

SITE UTILITY PLAN

C-103

PRELIMINARY-NOT FOR CONSTRUCTION