04PD081

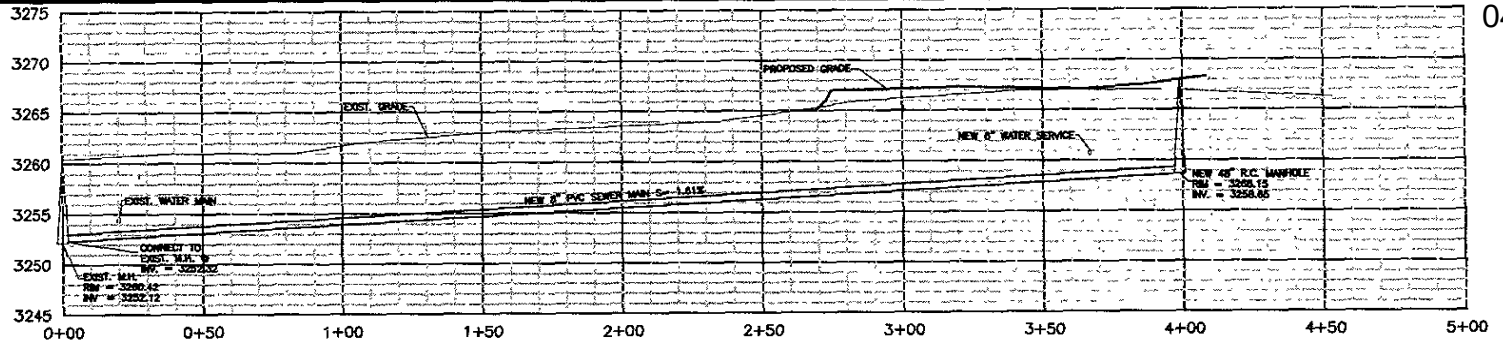

SEWER MAIN PROFILE

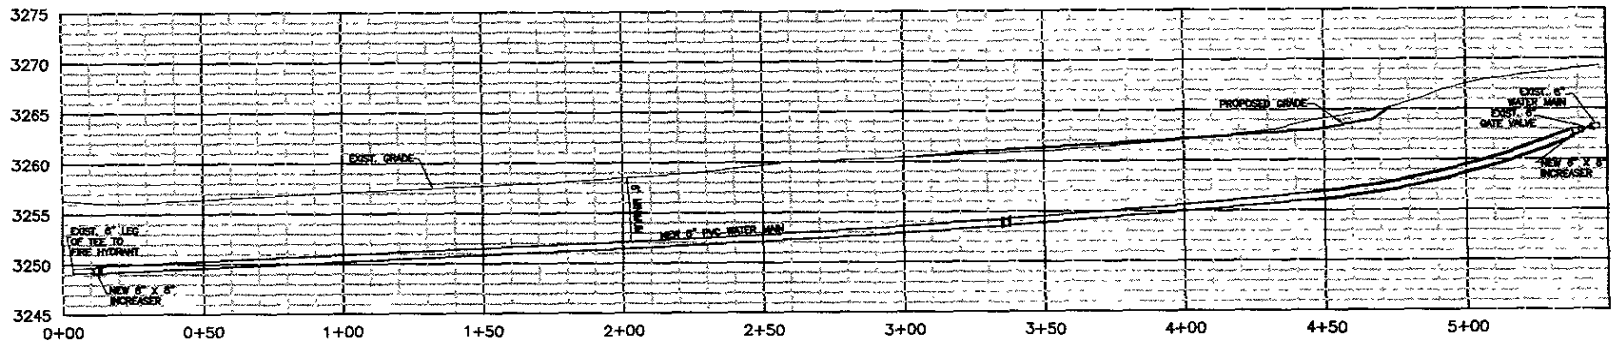

WATER MAIN PROFILE

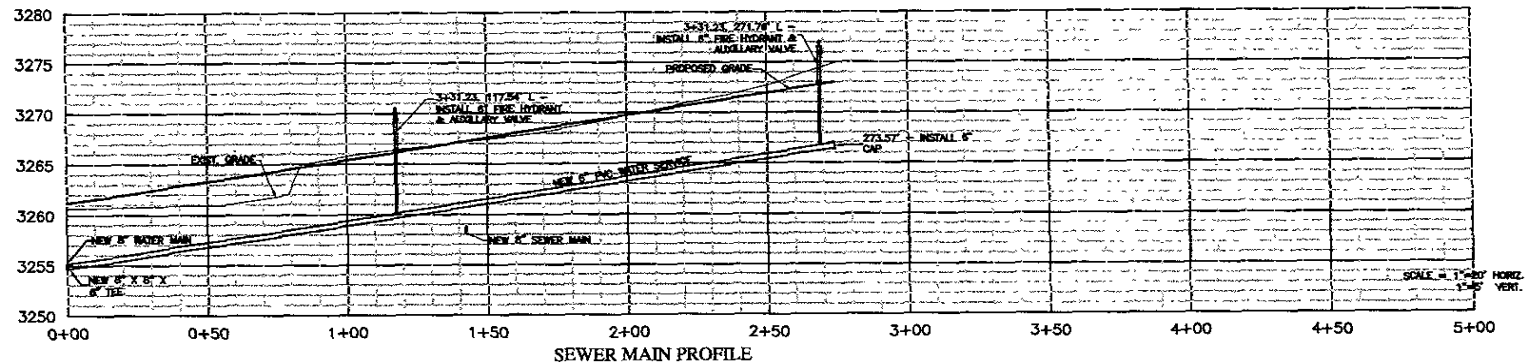

SEWER MAIN PROFILE

TSP
Together
TSP Three, Inc.
600 Kansas City Street
Rapid City, SD 57701
phone: (605) 343-8102
fax: (605) 343-7159
www.tspinc.com
Architecture
Engineering
Construction

CONSULTANTS

PROJECT TITLE:
EAST WATERTOWN STREET 4- PLEXES
RAPID CITY, SD

MARK	DATE	DESCRIPTION
1	12/19/04	PRELIMINARY PLAT

CONTRACT HOLDER #:
CONSULTANT #:
DRAWN BY: SCM
CHECK BY:DON

SHEET TITLE:
WATER & SEWER MAIN PROFILES

C-201