04RZ062

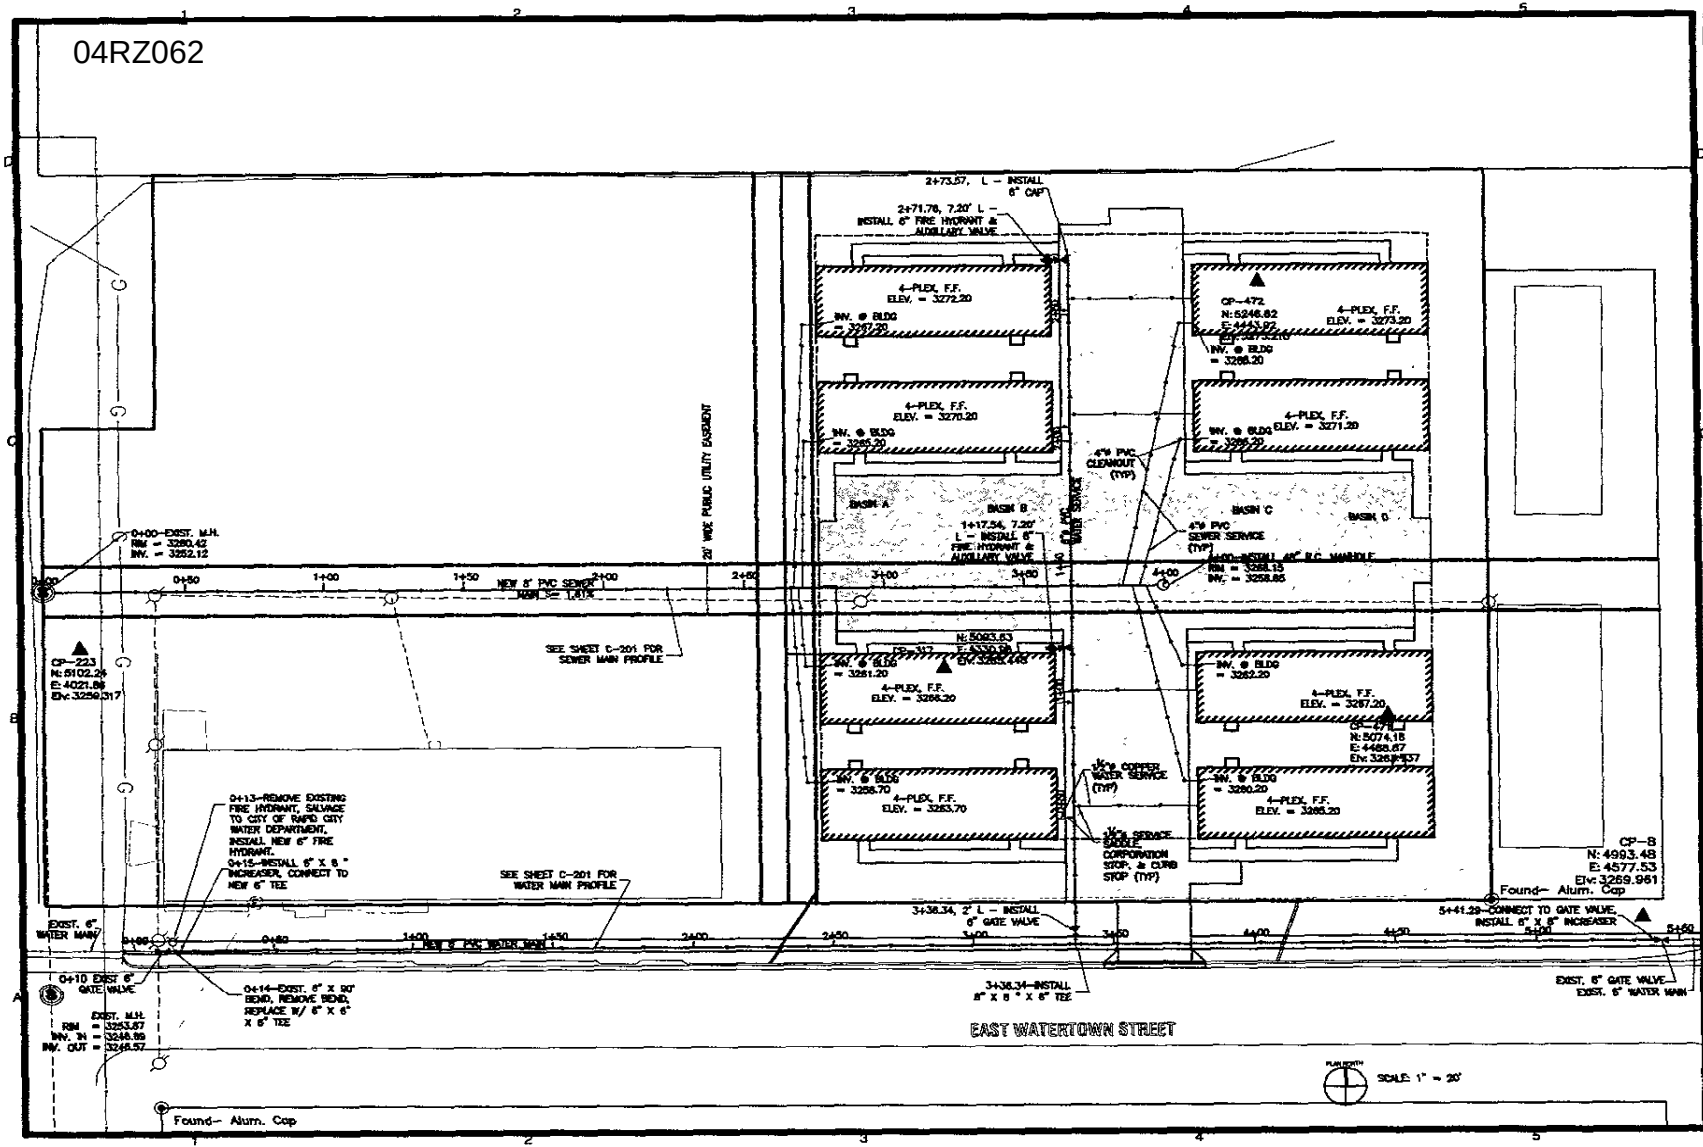

TSP

To Solve. To Excel. Together

TSP Three, Inc.
600 Kansas City Street
Rapid City, SD 57701

phone: (605) 343-6102
fax: (605) 343-7159
www.tsp-tsp.com

Architecture
Engineering
Construction

CONSULTANTS

PROJECT TITLE

EAST WATERTOWN STREET 4- PLEXES RAPID CITY, SD

MARK	DATE	DESCRIPTION
2	12/29/04	PRELIMINARY PLAN

CONTRACT HOLDER #
CONSULTANT #
DRAWN BY: DCW
CHECK BY: DCW

SHEET TITLE

SITE UTILITY PLAN

C-103

PRELIMINARY-NOT FOR CONSTRUCTION