04PL194

# JOLLY LANE EXTENSION
# ELKS COUNTRY ESTATES

LOCATED IN THE E½
SECTION 16, T1N, R8E, BHM,
RAPID CITY, PENNINGTON COUNTY, SOUTH DAKOTA

RECEIVED
DEC 10 2004
Rapid City Growth
Management Department

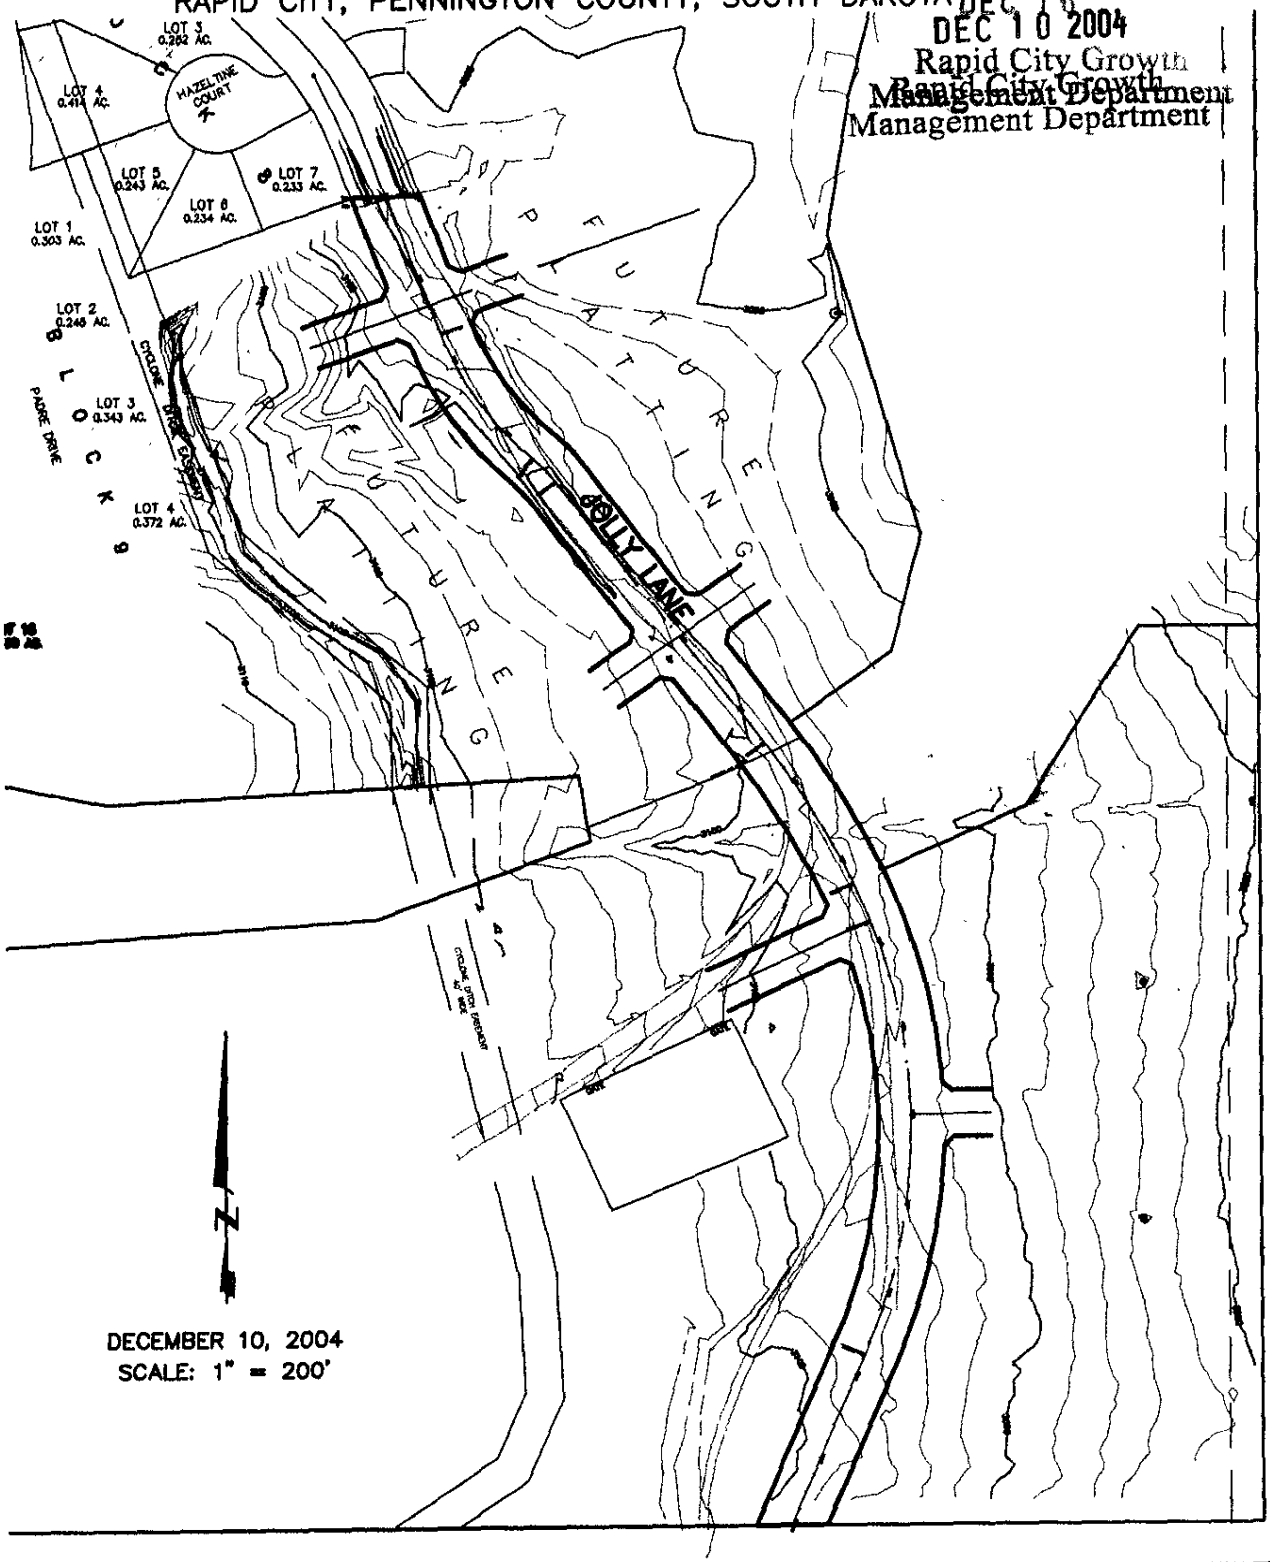


DECEMBER 10, 2004
SCALE: 1" = 200'

C:\DRAWINGS\1260-YR2004\PLAN.dwg, 8X11, 12/10/2004 8:21:15 AM

PREPARED BY: SPERLICH CONSULTING, INC. * 821 1/2 COLUMBUS STREET RAPID CITY SD 57701 * (605) 721-4040