05PD025

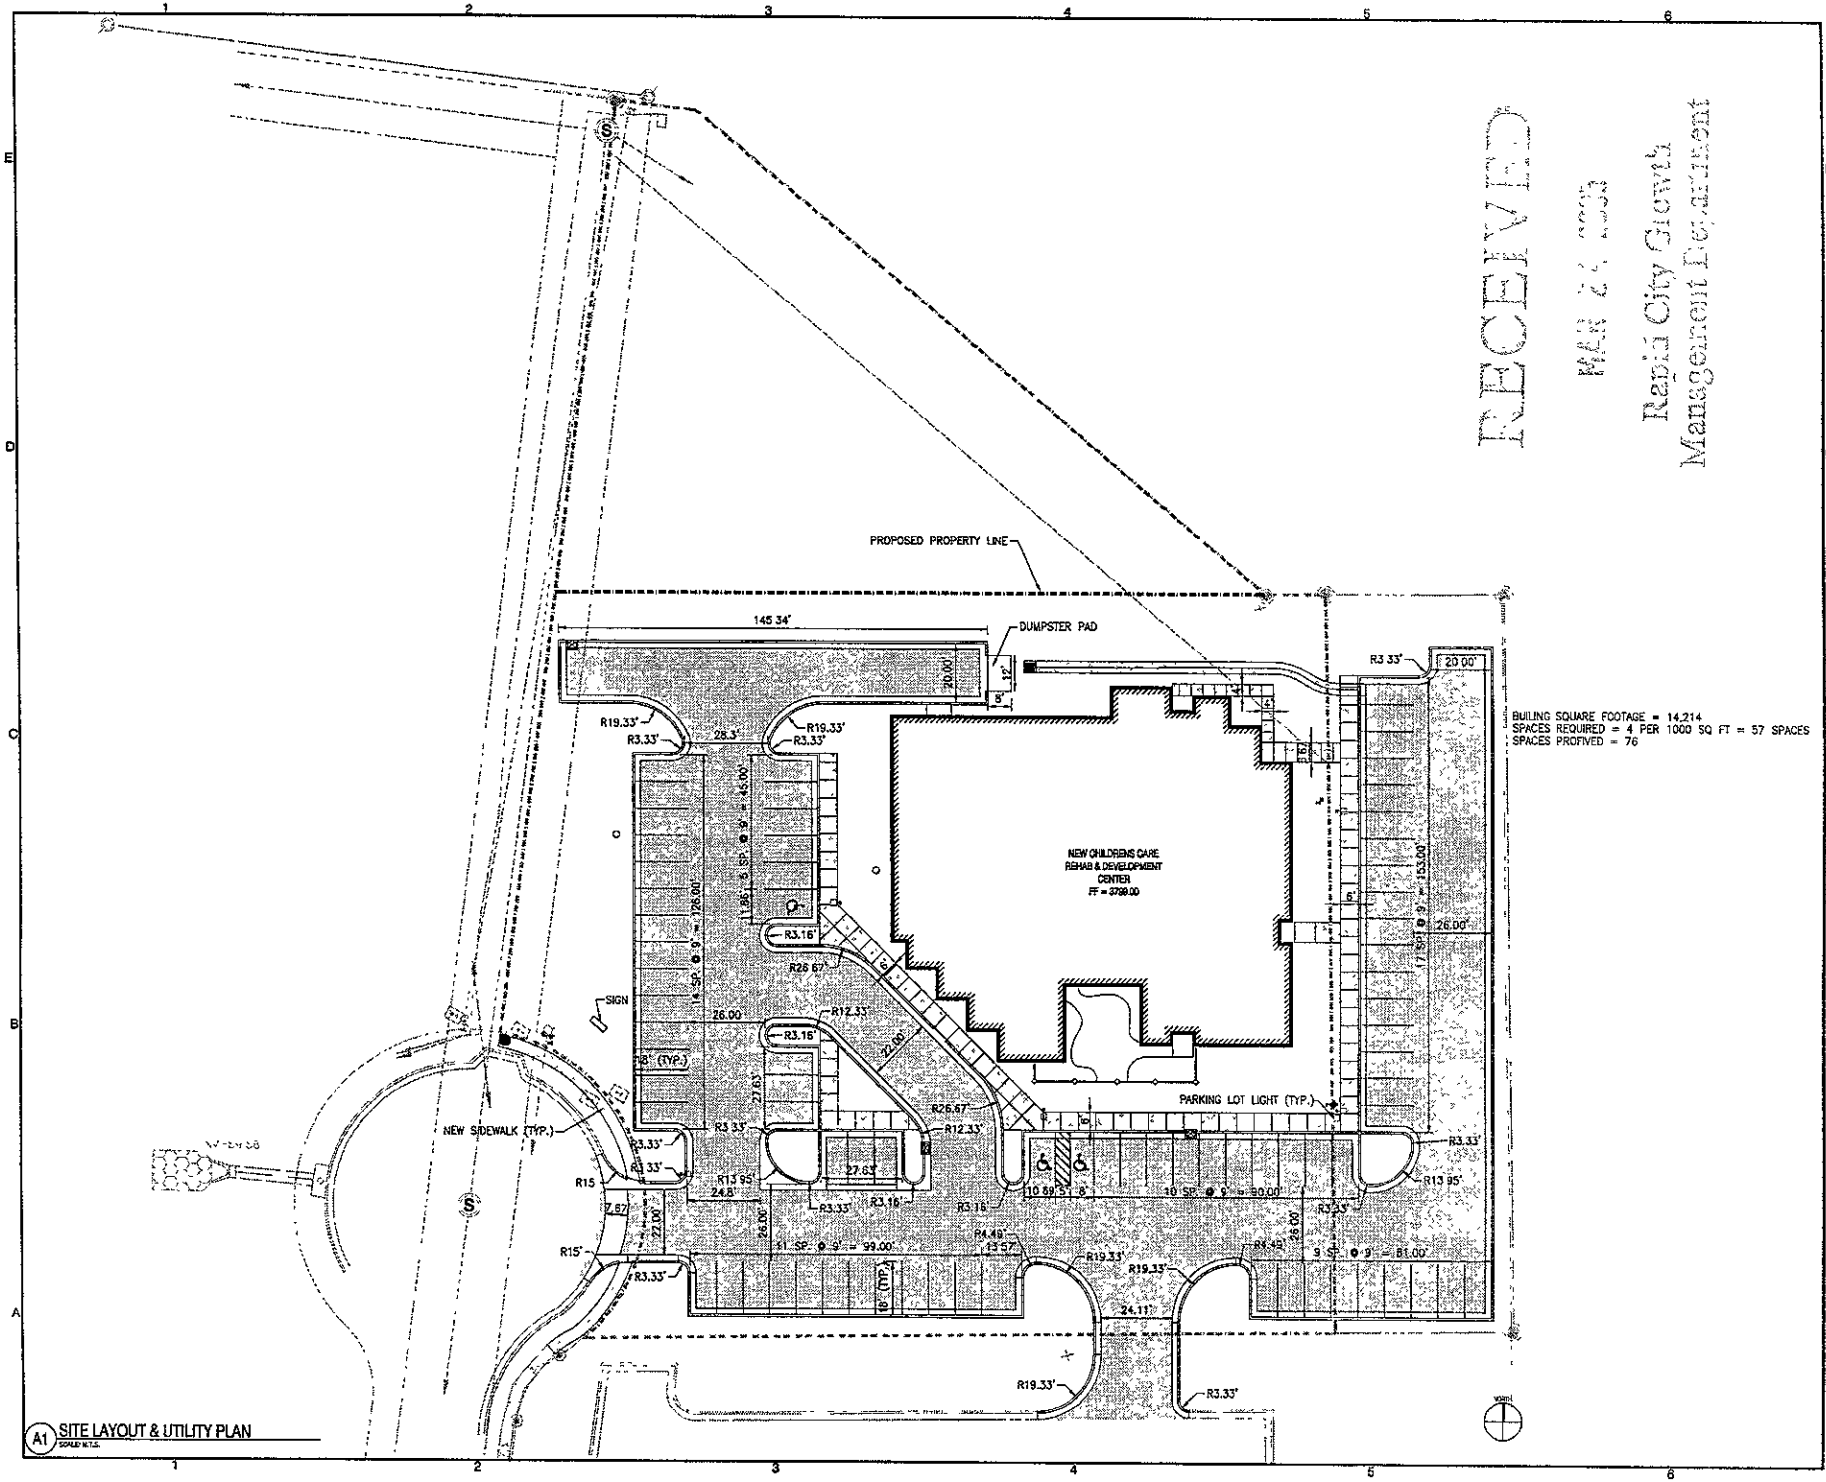

A1 SITE LAYOUT & UTILITY PLAN
SCALE: N.T.S.

RECEIVED
MAR 24 2005
Rapid City Growth Management Department

TSP
To Solve. To Excel. Together
TSP Three, Inc.
630 Kansas City Street
Rapid City SD 57701
phone: (605) 343-6102
fax: (605) 343-7159
www.teamtsp.com
Years Architecture Engineering Construction

CONSULTANTS:

PROJECT TITLE:
Childrens Care Rehab & Development Center
Rapid City, SD

MARK	DATE	DESCRIPTION
1	3/23/05	SCHOOL DEVELOPMENT

CONTRACT HOLDER # 03040330
CONSULTANT #:
DRAWN BY:
CHECK BY:
© TSP 2005

SHEET TITLE:
SITE LAYOUT & UTILITY PLAN

C-102

PRELIMINARY- NOT FOR CONSTRUCTION