05UR006

LANDSCAPING SCHEDULE		NO.	TYPE	VALUE	TOTAL
LOT	39606	1000	GRASS	10 (SQ. YD.)	10000
BUILDING:	2686	6	SHRUB/BUSH	250	1000
TOTAL:	36920	10	MED TREE	1000	10000
		8	LARGE TREE	2000	16000
			TOTAL		37000

LANDSCAPING LEGEND

- SHRUB/BUSH
- MEDIUM TREE
- LARGE TREE

GENERAL NOTES

1. MINOR DETAILS NOT SHOWN DUE TO DRAWING SCALE.
2. THE VALUE USED FOR GRASS LANDSCAPING POINTS IS AN ESTIMATE OF EXISTING CONDITIONS ON SITE. GRASS HATCH NOT SHOWN FOR CLARITY.

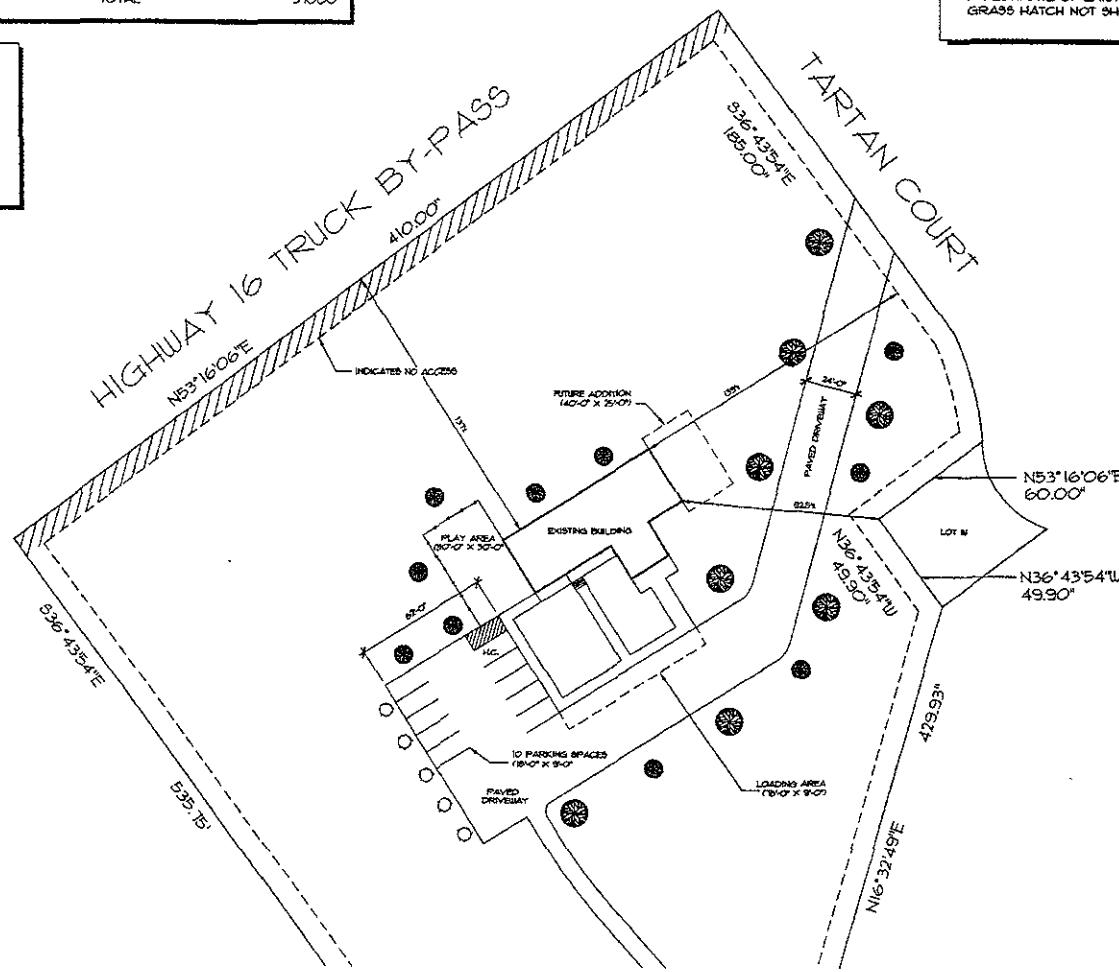

SITE PLAN

SCALE 1"=40'

RECEIVED
APR 11 2005
Rapid City Growth Management Department

COMPLETE CAD SERVICES
605.391.2479

REVISED

SITE IMPROVEMENT PLAN

STEVE NOLAN
(6047 TARTAN COURT)

DATE: 04.11.05
FILE NAME: 009.dwg
CCS PROJECT: 04-009
DRAWN BY: NLS

SHEET 1 OF 1

THIS DRAWING IS AN INSTRUMENT OF SERVICE AND MAY NOT BE ALTERED, REPRODUCED, OR COPIED WITHOUT THE WRITTEN PERMISSION OF COMPLETE CAD SERVICES. WHILE EVERY ATTEMPT HAS BEEN MADE TO AVOID ERROR DURING THE PREPARATION OF THIS PLAN, COMPLETE CAD SERVICES CANNOT GUARANTEE AGAINST MISTAKES. THE GENERAL CONTRACTOR SHALL CHECK ALL DIMENSIONS AND OTHER DETAILS AND BE RESPONSIBLE FOR THE SAME.