05PD043

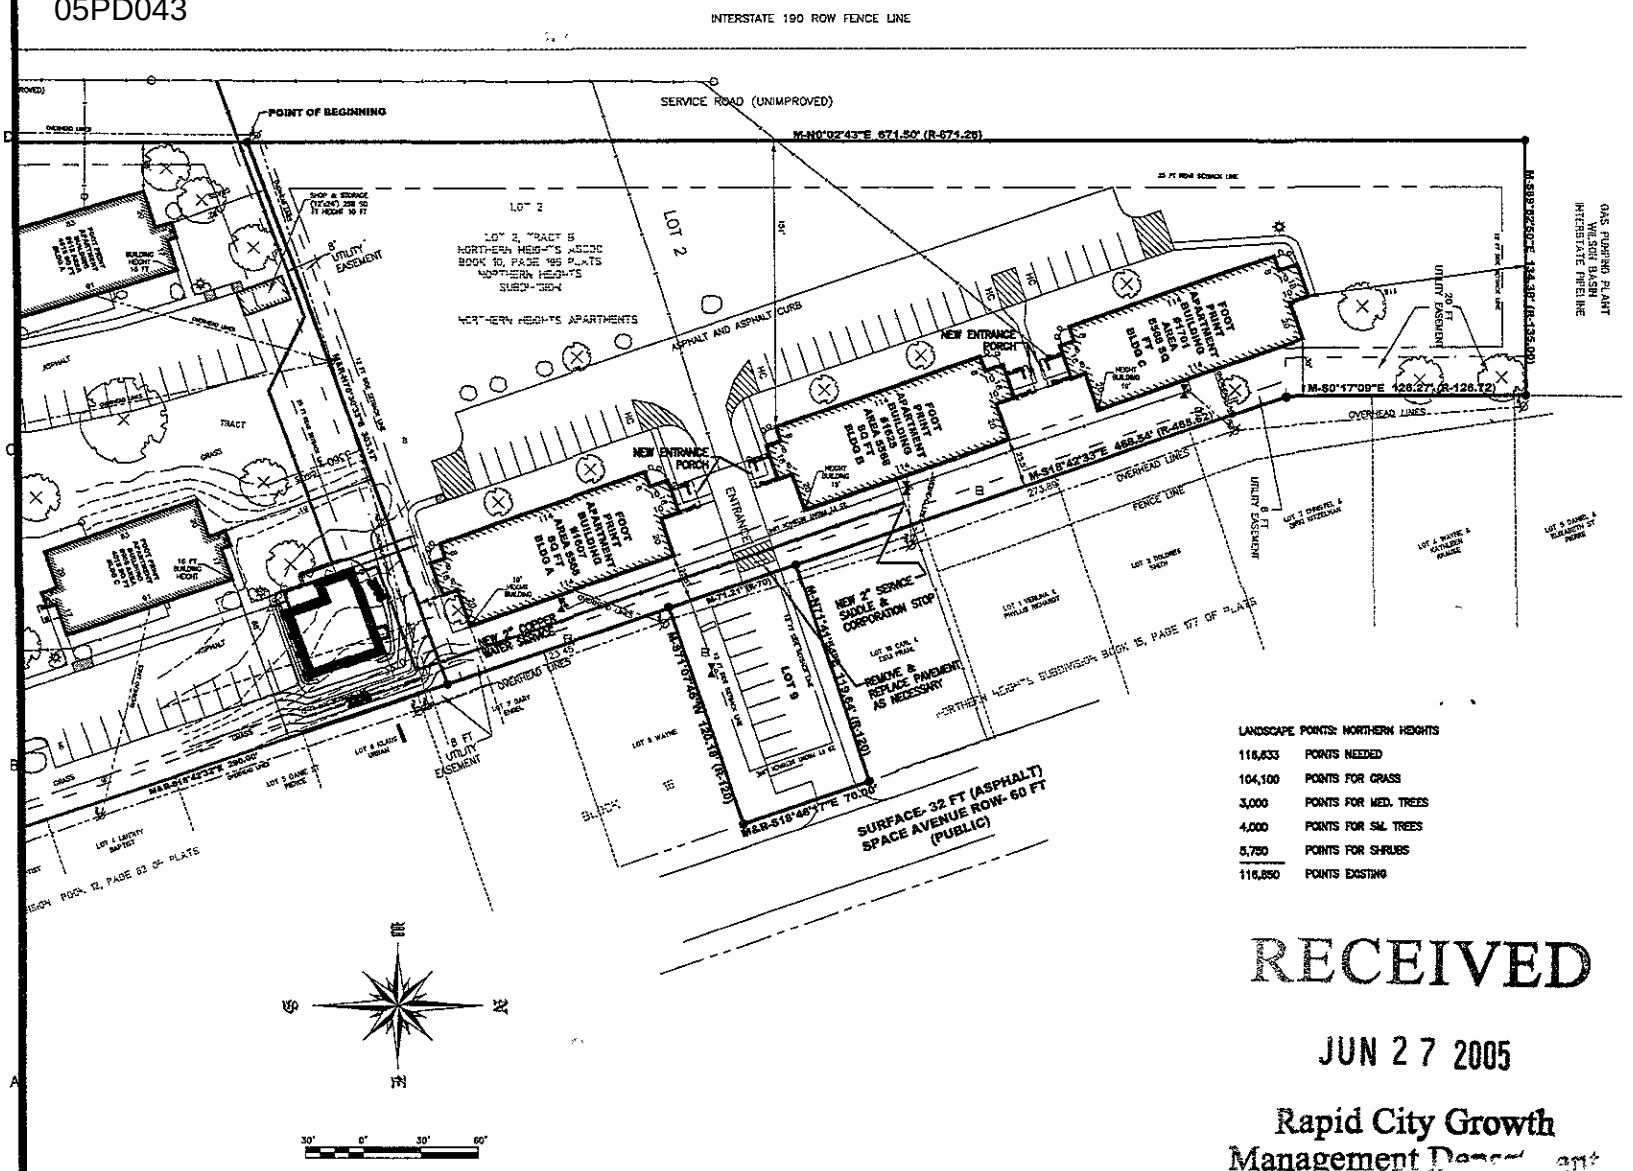

LANDSCAPE POINTS: NORTHERN HEIGHTS

116,633	POINTS NEEDED
104,100	POINTS FOR GRASS
3,000	POINTS FOR MED. TREES
4,000	POINTS FOR SM. TREES
5,750	POINTS FOR SHRUBS
116,850	POINTS EXISTING

RECEIVED

JUN 27 2005

Rapid City Growth Management Department

A1 SITE CONDITIONS, LAYOUT, UTITILITIES, GRADING AND LANDSCAPING
SCALE 1" = 30'-0"

TSP
To Solve, To Excel, Together
TSP, Inc.
600 Kansas City Street
Rapid City, SD 57701
phone: (605) 343-6102
fax: (605) 343-7159
www.tspinc.com
75 Years Architecture Engineering Construction

CONSULTANTS

PROJECT TITLE
Mercy Housing
Northern Heights Renovations
Rapid City, SD

MARK	DATE	DESCRIPTION
	6/24/05	PRE SUBMITTAL

CONTRACT / PROJECT #: [redacted]
CONSULTANT #: [redacted]
DRAWN BY:
CHECK BY:
© TSP 2005

SHEET TITLE
NORTHERN HEIGHTS SITE CONDITIONS, LAYOUT, UTILITIES, GRADING & LANDSCAPING

C-101

PRELIMINARY - NOT FOR CONSTRUCTION