05PD086

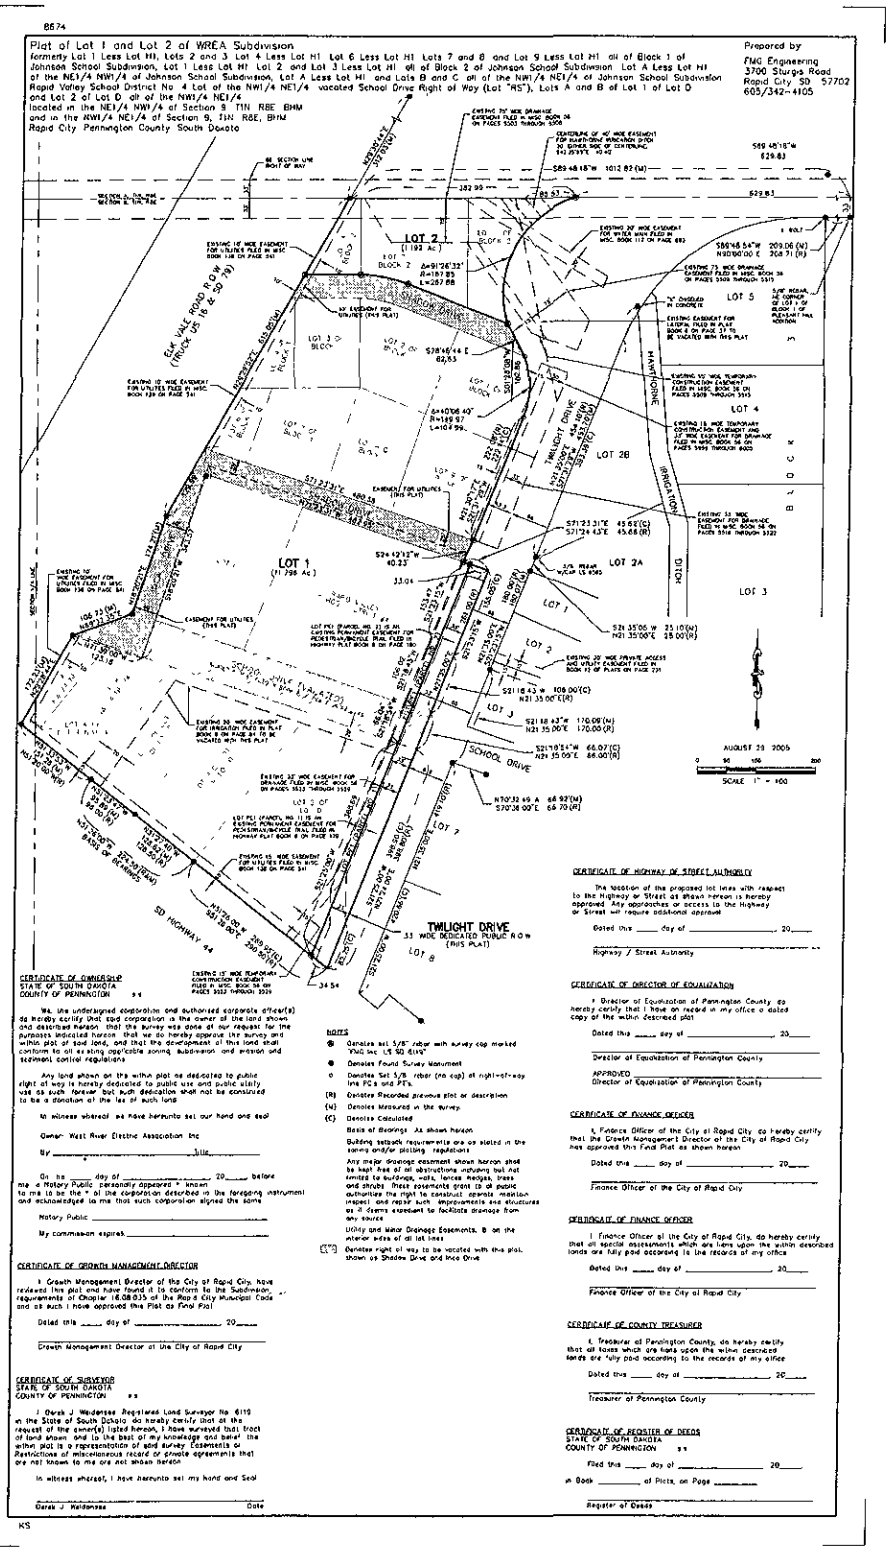

NOTICE
PURSUANT TO SDCL 54-3-16, THIS PLAT IS REQUIRED FOR INSTRUMENTS CONVEYING LESS THAN 160 ACRES. SEE SDCL 54-3-16 FOR ADDITIONAL INFORMATION.

Sheet Number C1	Sheet Name PLAT	Revision / Date						File Number 8674	

INITIAL PLAN
PLANNED LIGHT INDUSTRIAL DEVELOPMENT
WEST RIVER ELECTRIC ASSOCIATION
RAPID CITY, SD

DECEMBER 2005

Checked By: ____ JDH/KJS
Drawn By: ____ JDH/KJS
Designed By: ____ JDH/KJS
Surveyed By: ____ 6/27/05 & 8/29/05
Location: NW1/4 NE1/4 SEC. 8 T1N R8E BHM
File Number: 8674

FMG, Inc.
3700 Sturgis Road
Rapid City, SD 57702-0317
(605) 342-4105 FAX (605) 342-4222
www.fmgengineering.com