05SR064

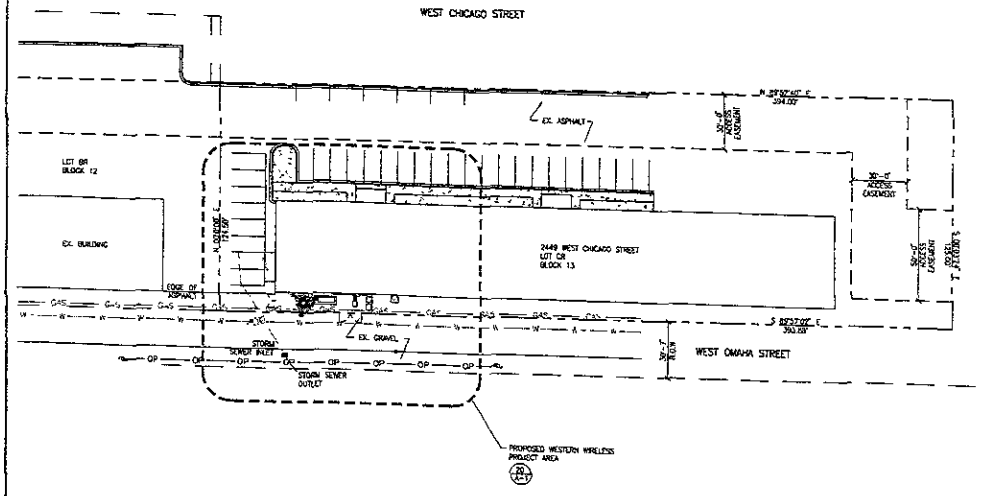

NOTES:
1. SITE PLAN IS A DIAGRAMMATIC REPRESENTATION ONLY. DO NOT SCALE. VERIFY ALL DIMENSIONS
2. VERIFY ALL PROPERTY LINE INFORMATION WITH EXISTING SURVEY DATA.

SITE PLAN

SCALE: 1" = 30'-0"

REGISTERED PROFESSIONAL ENGINEER
REG NO. 7966
HARVEY S. CARLISLE
SOUTH DAKOTA
11-18-05

western wireless

SITE NAME:
RAPID CITY MTSO
SITE NUMBER:
SDRC-S01

SW 1/4 SE 1/4 SECTION 34 TOWNSHIP 1 N, RANGE 7 E

LEGAL DESCRIPTION

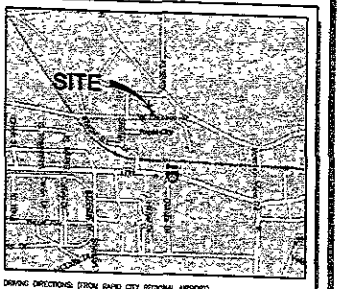

DRIVING DIRECTIONS: (FROM RAPID CITY REGIONAL AIRPORT)
FROM AIRPORT ROAD (WEST), TURN LEFT TO STAY ON CR-Q235. RIGHT ON SR-44 (OMAHA ST) BEAR LEFT ONTO SR-44 AND ROAD CHANGES TO W OMAHA ST. ROAD NAME CHANGES TO W CHICAGO ST AND STAY LEFT TO ARRIVE AT SITE.

VICINITY MAP — NTS

SITE NAME: RAPID CITY MTSO

SITE NUMBER: SDRC-S01

SITE ADDRESS: 2449 W. CHICAGO ST, RAPID CITY SD 57702

OWNER: WEST PARK PLAZA, P.O. BOX 8629, RAPID CITY SD 57709

APPLICANT: WESTERN WIRELESS, 3650 131ST AVENUE SE #400, BELLEVUE, WA 98006

JURISDICTION: CITY OF RAPID CITY, 300 SIXTH STREET, RAPID CITY, SD 57701, TEL: 605.394.4120, CONTACT: SARAH DAUM

PROJECT DESCRIPTION:
WESTERN WIRELESS PROPOSES TO MODIFY AND CONTINUE TO OPERATE AN UNSTAFFED RADIO TELECOMMUNICATIONS FACILITY. THE EXISTING FACILITY CONSISTS OF RADIO TRANSMITTER EQUIPMENT HOUSED AT GROUND LEVEL INSIDE AN EXISTING OPERATIONS BUILDING AND ANTENNAS MOUNTED TO AN EX. 150' MONOPOLE. WESTERN WIRELESS PROPOSES TO REMOVE (3) EX. PANEL ANTENNAS AND ADD (4) OMNI ANTENNAS TO THE EX. MONOPOLE.

PROJECT SUMMARY

SHEET NUMBER:	DESCRIPTION:
T-1	SITE PLAN, PROJECT INFORMATION
C-1	SITE SURVEY
A-1	SOUTH ELEVATION, ENLARGED SITE PLAN
A-2	CONSTRUCTION DETAILS, CONSTRUCTION NOTES

SHEET INDEX

ARCHITECT
PB TELECOM, INC.
303 BATTERY STREET
SEATTLE, WA 98121
TEL: 206.443.9720
FAX: 206.443.9875
CONTACT: ERIC SLADKY

LAND USE
WWC HOLDING CO., INC
3650 131ST AVENUE SE, SUITE #400
BELLEVUE, WA 98006
TEL: 425.586.8205
FAX: 425.586.8945
CONTACT: ANNE DREBIN

CIVIL ENGINEER
NORTHWEST TOWER ENGINEERING
2210 HEWITT AVENUE SUITE #209
EVERETT WA 98201-3767
TEL: 425.258.4748
FAX: 425.258.4283
CONTACT: HARVEY CARLISLE

PROJECT TEAM

DOCUMENT REVIEW

LANDLORD		DATE
SITE ACQUISITION /ZONING		DATE
RF ENGINEER		DATE
PROJECT MANAGER		DATE
CONSTR. MANAGER		DATE

APPROVALS

western wireless
WESTERN WIRELESS
3650 131st AVENUE SE, #400
BELLEVUE, WASHINGTON 98006
PHONE (425) 586-8725
FAX (425) 586-8815

PB TELECOM
303 BATTERY STREET SEATTLE, WA 98121
T 206.443.9275
F 206.838.5921

THIS DRAWING IS COPYRIGHTED AND IS THE SOLE PROPERTY OF THE OWNER. IT IS PRODUCED SOLELY FOR USE BY THE OWNER AND ITS AFFILIATES. REPRODUCTION OR USE OF THIS DRAWING AND/OR THE INFORMATION CONTAINED IN IT IS FORBIDDEN WITHOUT THE WRITTEN PERMISSION OF THE OWNER.

NWTE NorthWest Tower Engineering

RELEASE DATE	
06NOV03	CD REVIEW
09NOV03	CD FINAL
20NOV03	CD FINAL REV1
01DEC03	CD FINAL REV2
15MAR04	CD FINAL REV3
14NOV05	CD FINAL REV4

REVISIONS NO.	DATE	
1	20NOV03	CITY COMMENTS
2	02DEC03	CITY COMMENTS
3	15MAR04	CITY COMMENTS
4	14NOV05	RF DESIGN

SITE NAME
RAPID CITY MTSO
SITE NUMBER
SDRC-S01
PBA JOB NUMBER: 208215
IN HOUSE
DRAWN BY: DK
CHECKED BY: LS
SITE ADDRESS
2449 W CHICAGO ST
RAPID CITY, SD 57702
SHEET TITLE
SITE PLAN
PROJECT INFORMATION
SHEET NUMBER
T-1
PLOT SCALE
PAPER SIZE 24"x36"

RECEIVED
NOV 28 2005
Rapid City Growth Management Department