06PD014

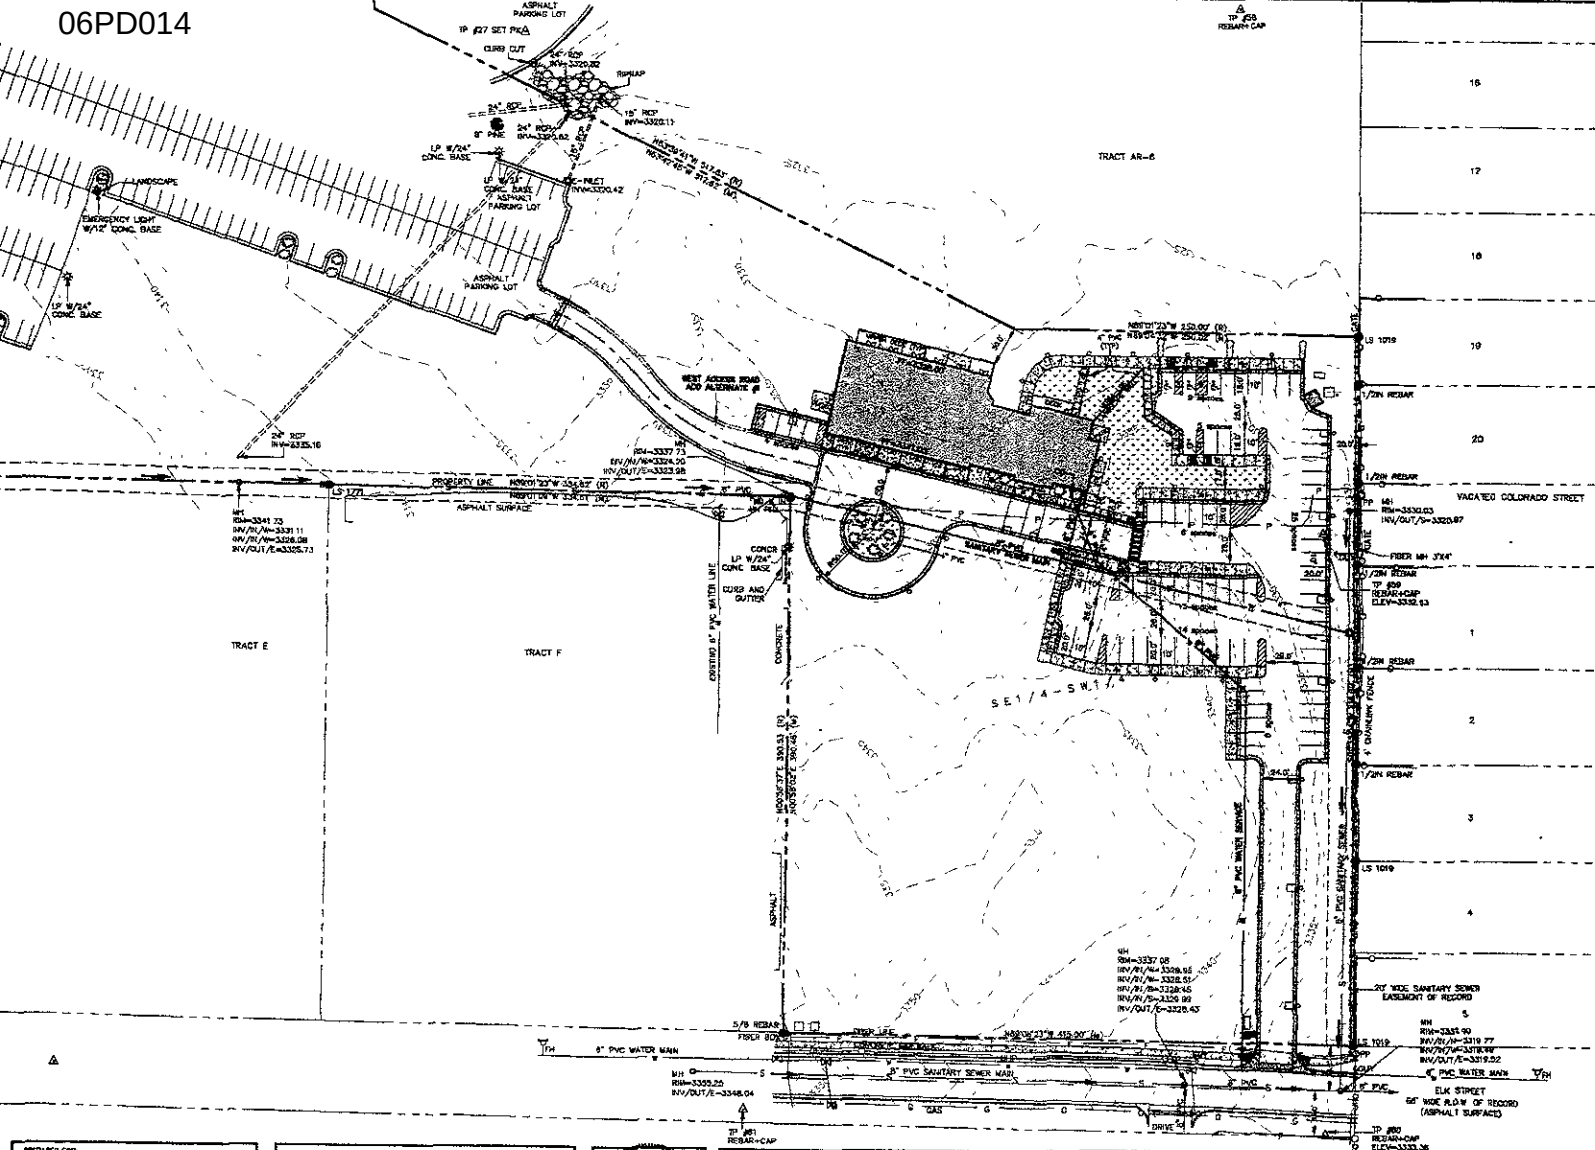

PREPARED FOR:

ATTN: VERN OSTERLOO
RAPID CITY REGIONAL HOSPITAL
P.O. BOX 6000
RAPID CITY, SD 57709

LOCATION:

A PORTION OF THE SE1/4 SW1/4 OF
SECTION 12, T1N, R7E, BHM
RAPID CITY, PENNINGTON COUNTY, SOUTH DAKOTA

REGISTERED PROFESSIONAL ENGINEER
REG. NO. 2652
GARY D. RENNER
SOUTH DAKOTA

Renner Engineering Company
816 Sixth St. • Rapid City, SD 57701 • 605/721-7313
FAX 605/721-7313 • E-MAIL Gary@RennerAssoc.com
Specialist Office 605/717-0016

REVISIONS

DATE	REVISION

PROJECT:

OVERALL PROJECT SITE PLAN
HOSPICE HOUSE
RAPID CITY, PENNINGTON COUNTY, SOUTH DAKO